12/8/2020 4:54:33 PM
adam.gomez

GPLOT-V8
gplotborder-V81-P0.tbl

0009975_19-0059-0076 STE2_DE01.dgn

GDOT

P.I. No.
0009975

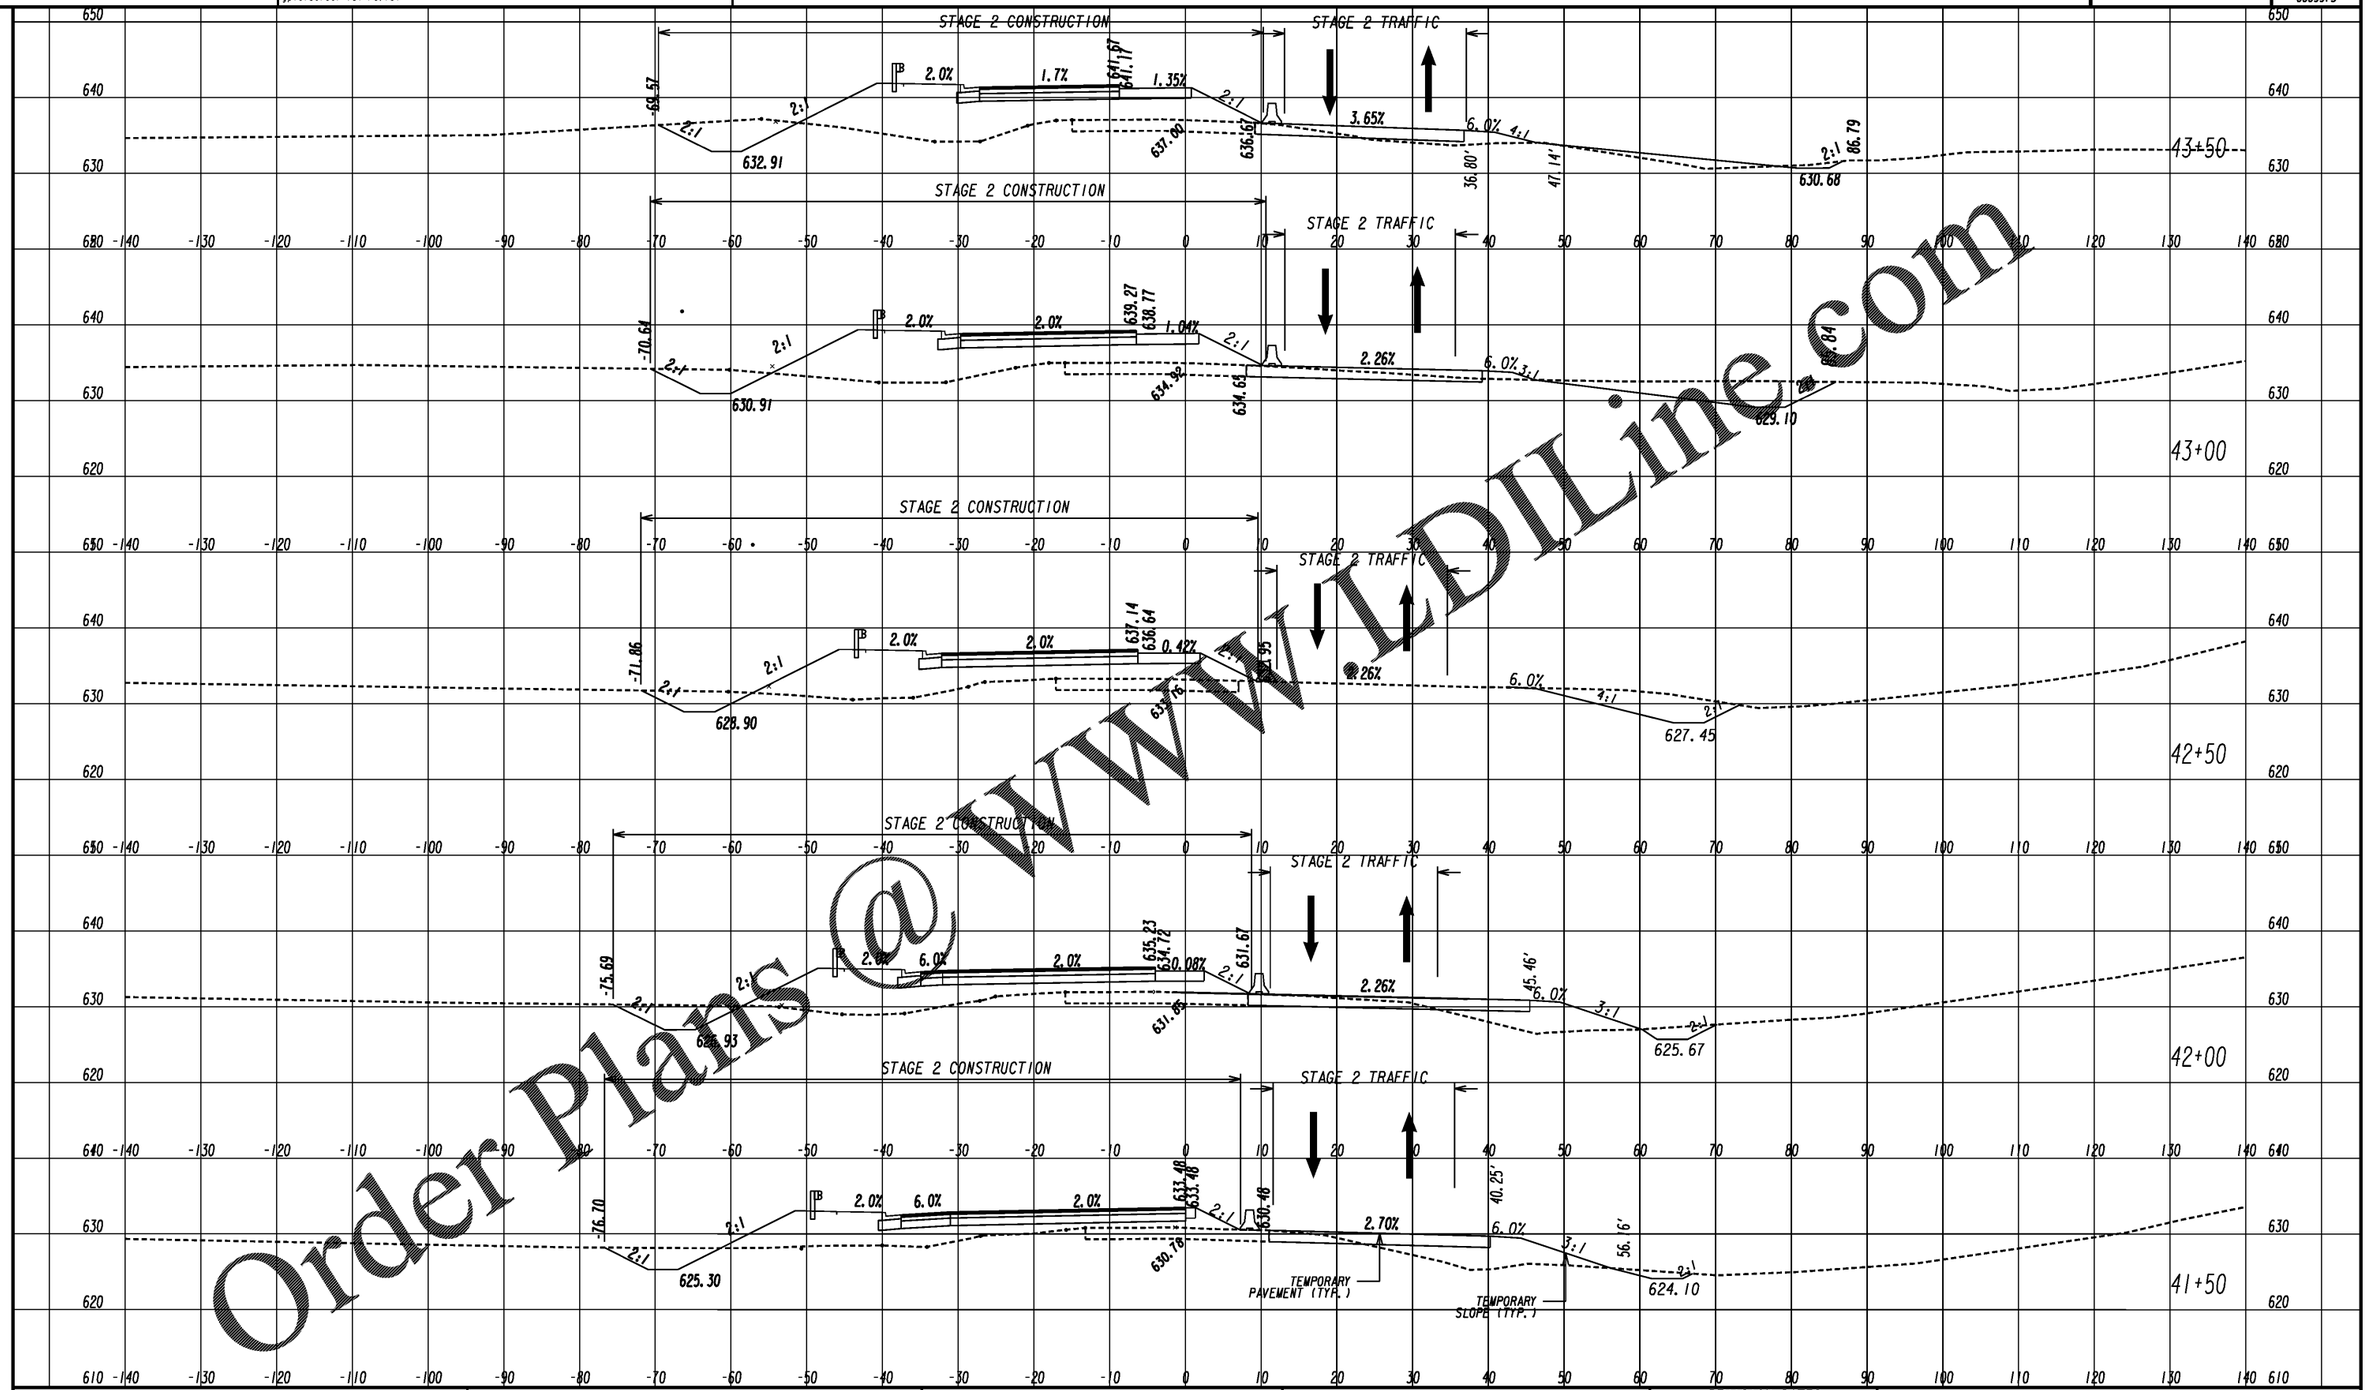

Order Plans @ WWW.LDILine.com

Kimley»Horn

Engineering, Planning, and Environmental Consultants
Suite 350, 3930 East Jones Bridge Road
Peachtree Corners, Georgia 30092

SCALE IN FEET
0 10 20 40

REVISION DATES

CROSS SECTIONS
I-85 @ SR 18 & SR 18 @ SR 103
STAGE 2 SR 18

CHECKED:		DATE:		DRAWING No.
BACKCHECKED:		DATE:		
CORRECTED:		DATE:		19-0073
VERIFIED:		DATE:		

7/31/2015 SUYSEW