12/8/2020 5:09:57 PM
adam.gomez

GPLOT-V8
gplotborder-V81-P0.tbl

0009975_19-0077-0080 STE2_DE02.dgn

GDOT

P.I. No. 0009975

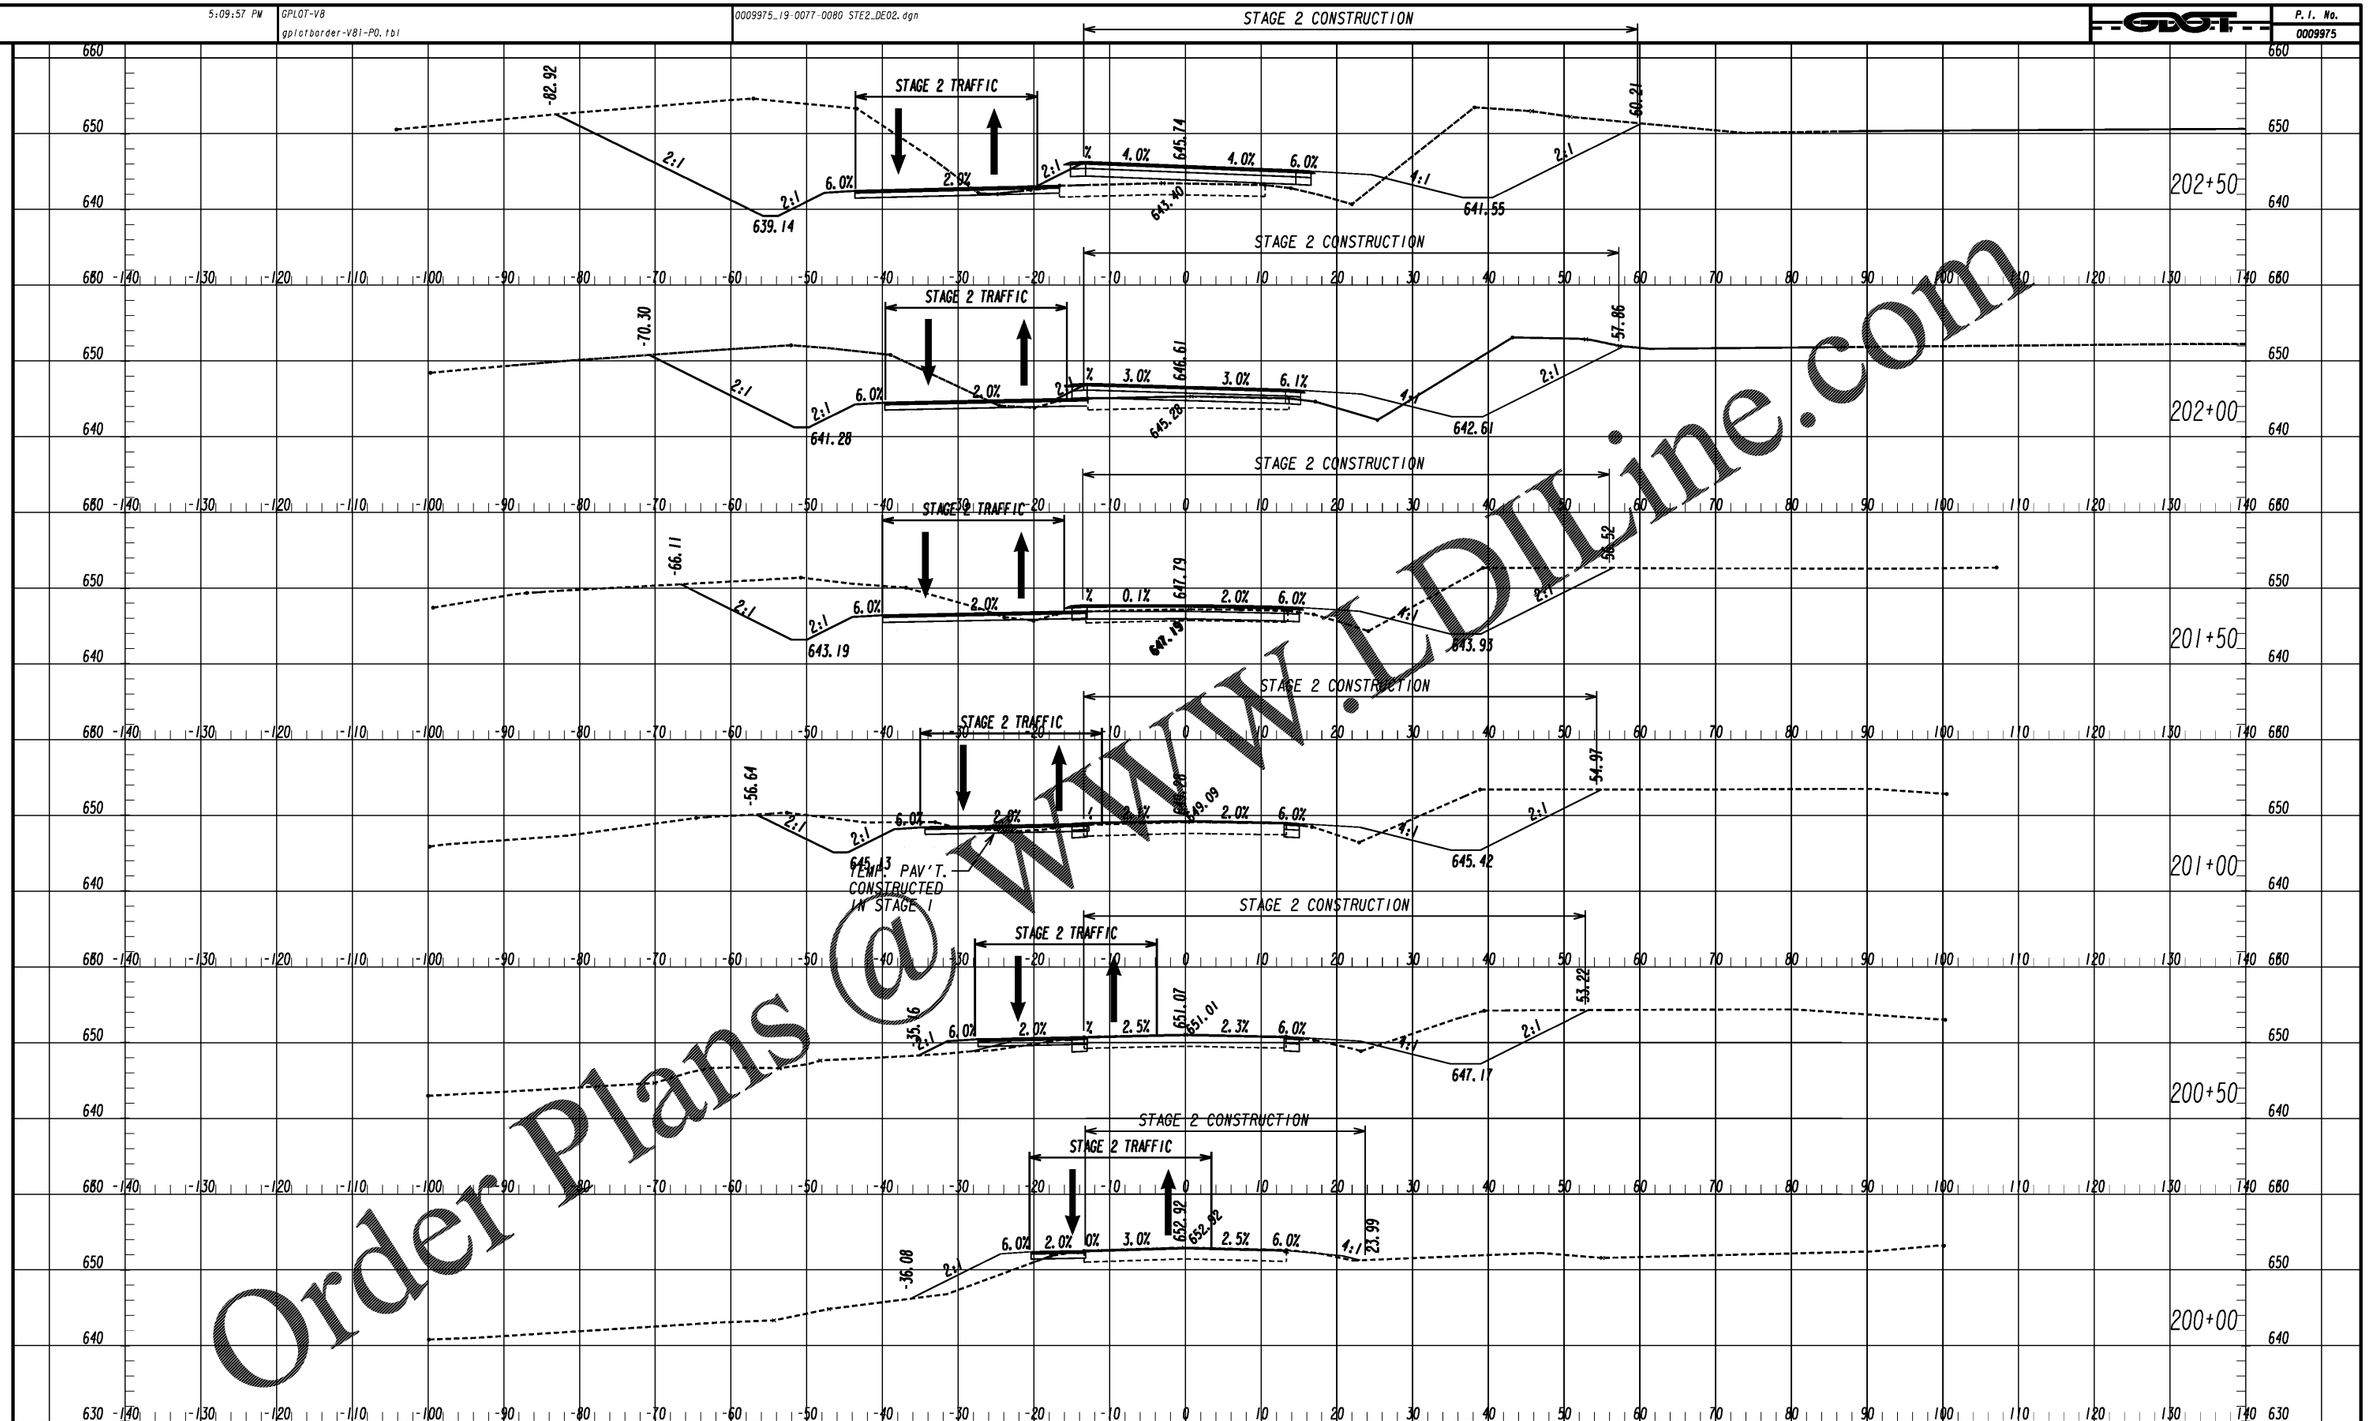

Order Plans @ WWW.LDLine.com

Kimley»Horn

Engineering, Planning, and Environmental Consultants
Suite 350, 3930 East Jones Bridge Road
Peachtree Corners, Georgia 30092

SCALE IN FEET
0 10 20 40

REVISION DATES

CROSS SECTIONS
I-85 @ SR 18 & SR 18 @ SR 103
STAGE 2 - SR 103

CHECKED:		DATE:		DRAWING No.
BACKCHECKED:		DATE:		19-0078
CORRECTED:		DATE:		
VERIFIED:		DATE:		

11/8/2018 SUYSEW