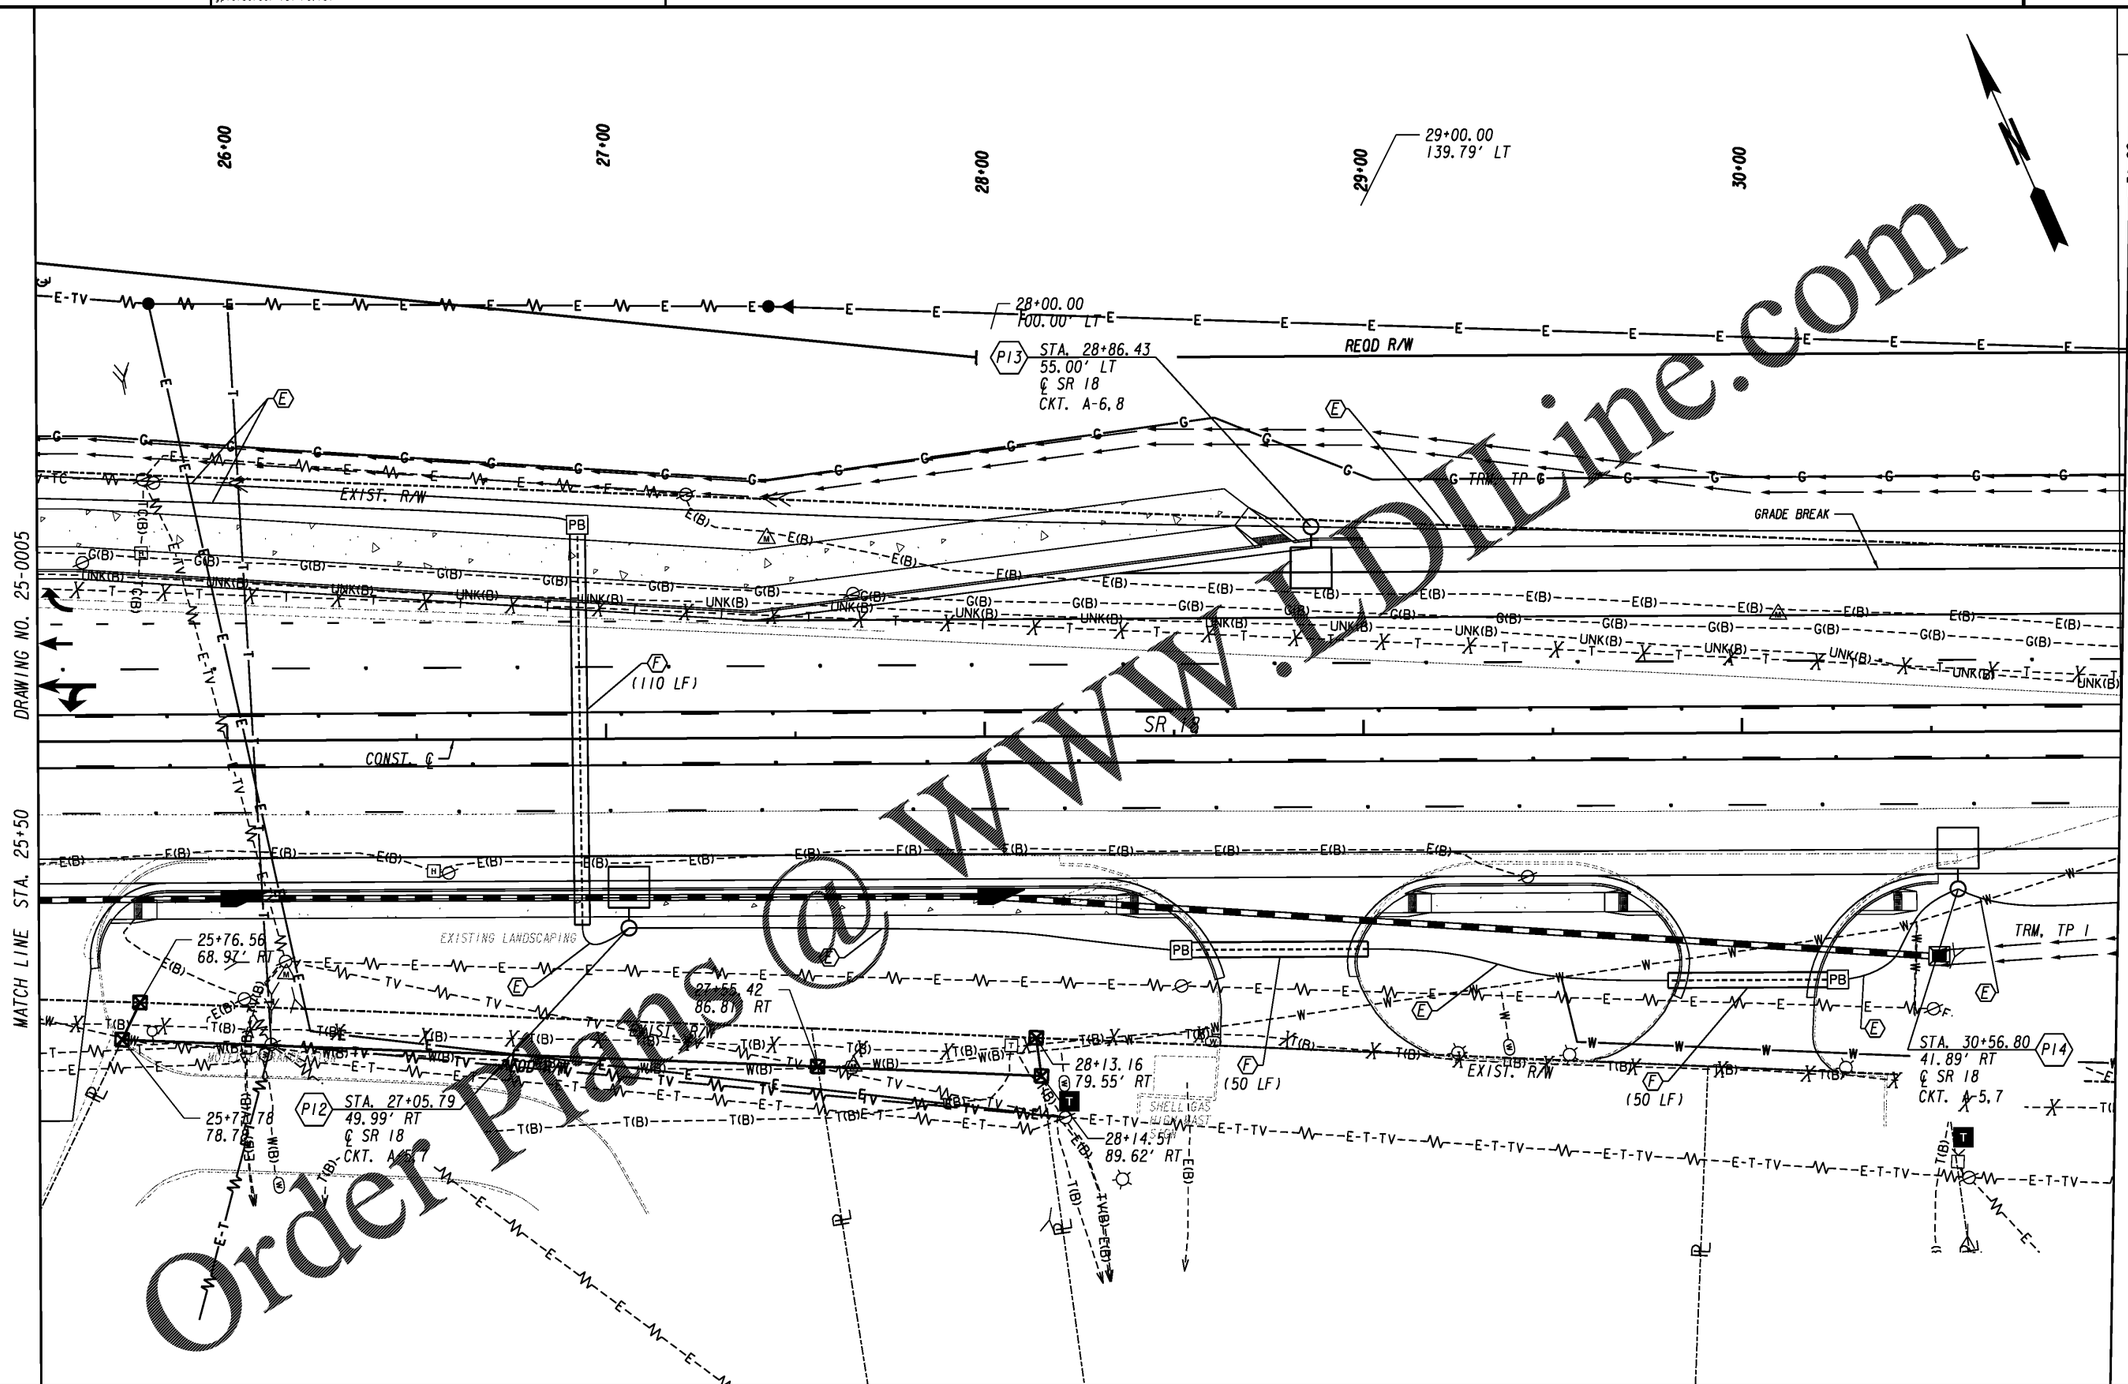

Order Plans @ www.DILine.com

Wi-Skies, LLC

SCALE IN FEET
0 20 40 80

REVISION DATES

LIGHTING PLANS
I-85 @ SR 18 & SR 18 @ SR 103
SR 18 STA 25+50 TO 31+00

CHECKED:		DATE:	
BACKCHECKED:		DATE:	
CORRECTED:		DATE:	
VERIFIED:		DATE:	

DRAWING No.
25-0006