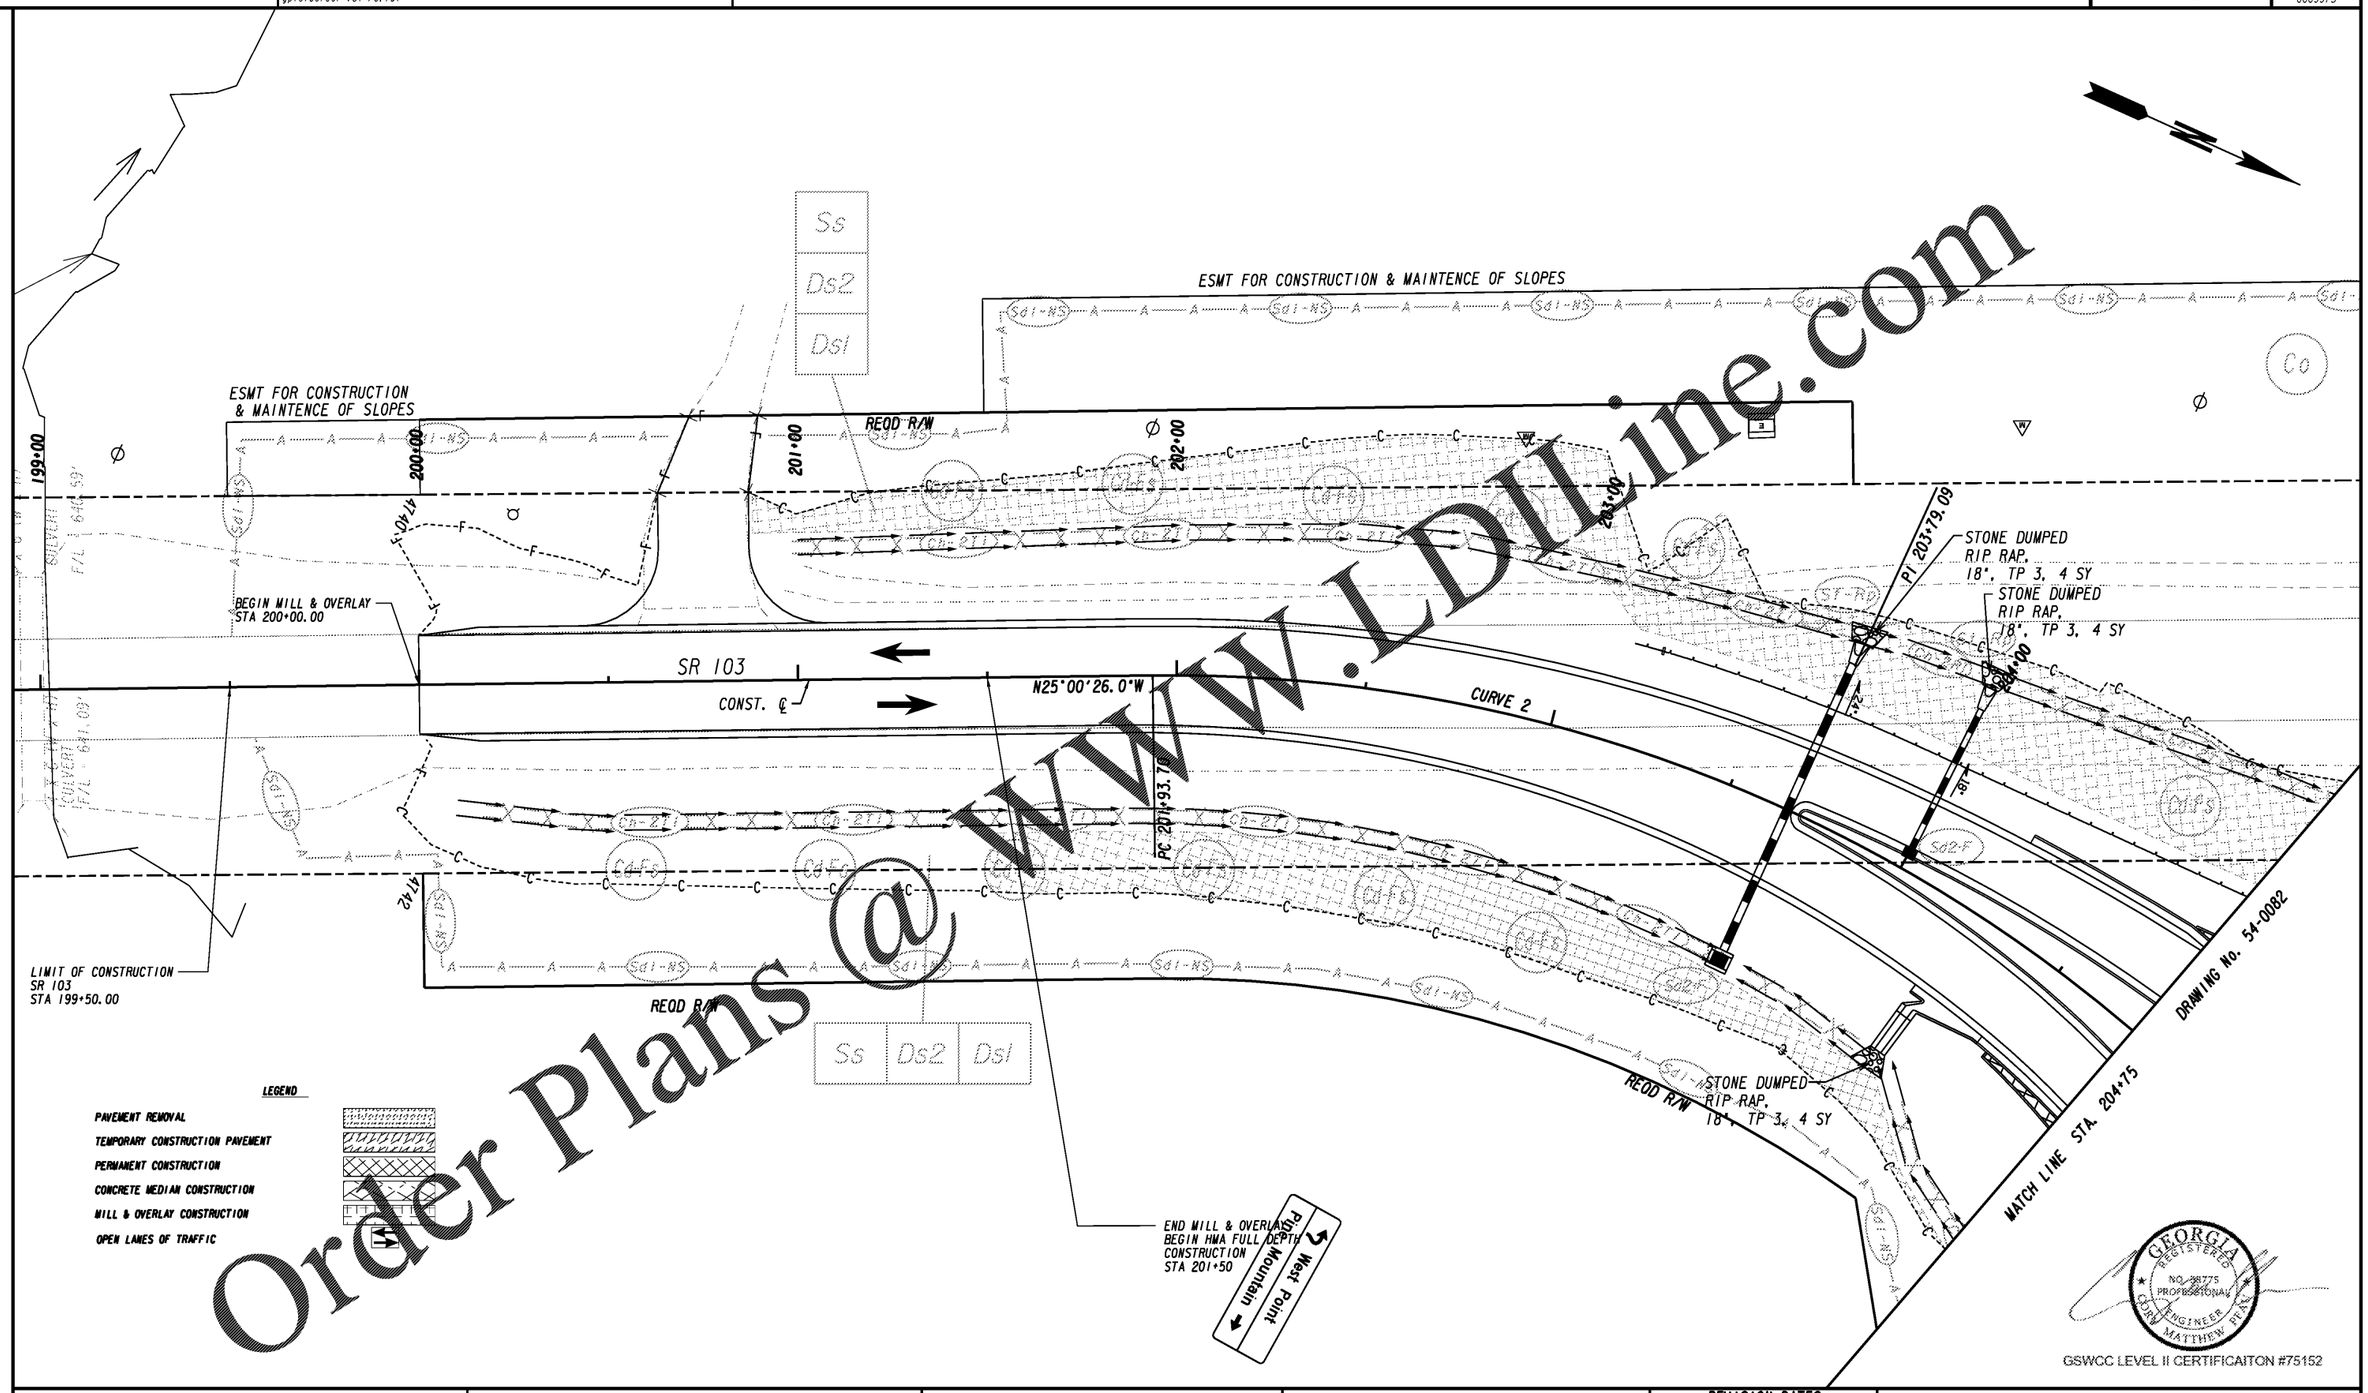

Order Plans @ WWW.LDLine.com

LEGEND

- PAVEMENT REMOVAL
- TEMPORARY CONSTRUCTION PAVEMENT
- PERMANENT CONSTRUCTION
- CONCRETE MEDIAN CONSTRUCTION
- MILL & OVERLAY CONSTRUCTION
- OPEN LANES OF TRAFFIC

GEORGIA REGISTERED NO. 38775 PROFESSIONAL ENGINEER MATTHEW PEARN

GSWCC LEVEL II CERTIFICAITON #75152

- PROPERTY AND EXISTING R/W LINE
- REQUIRED R/W LINE
- CONSTRUCTION LIMITS
- EASEMENT FOR CONSTR & MAINTENANCE OF SLOPES
- EASEMENT FOR CONSTR OF SLOPES
- EASEMENT FOR CONSTR OF DRIVES

- BEGIN LIMIT OF ACCESS.....BLA
- END LIMIT OF ACCESS.....ELA
- REQ'D LIMIT OF ACCESS
- REQ'D LIMIT OF ACCESS & R/W
- ORANGE BARRIER FENCE
- ESA - ENV. SENSITIVE AREA (SEE ERIT TABLE)

SEI SOUTHEASTERN ENGINEERING, INC.

GDOT SCALE IN FEET 0 20 40 80

REVISION DATES

BMP LOCATION DETAILS

I-85 @ SR 18 & SR 18 @ SR 103

STAGE 5 INTERMEDIATE PHASE

CHECKED:		DATE:		DRAWING No.
BACKCHECKED:		DATE:		
CORRECTED:		DATE:		54-0084
VERIFIED:		DATE:		

10/23/2015 GPLN