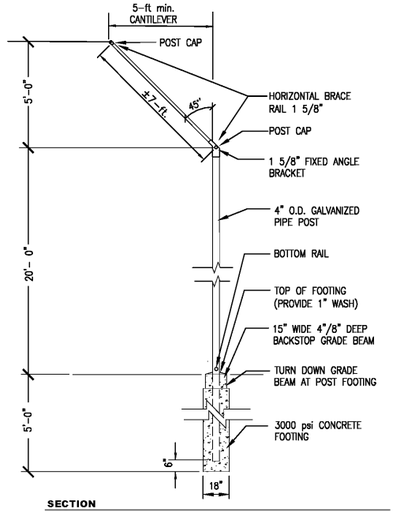

SECTION
N.T.S

NOTE:
FENCING CONTRACTOR IS RESPONSIBLE FOR ALL HARDWARE FITTINGS, FASTENERS, TENSION WIRE AND BRACKETS REQUIRED TO SECURE BACKSTOP TOGETHER. SUBMIT SHOP DRAWINGS SHOWING FABRIC CUTS, TENSION WIRE AND ALL FITTINGS FOR APPROVAL.

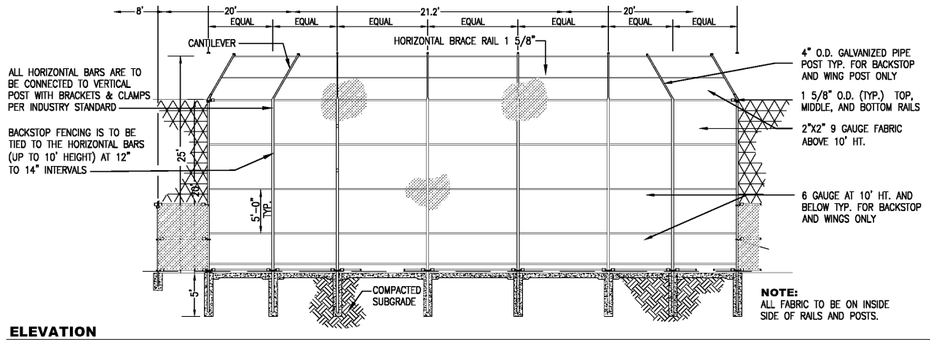

NOTE:
ALL FABRIC TO BE ON INSIDE SIDE OF RAILS AND POSTS.

ELEVATION
1/8" = 1'-0"

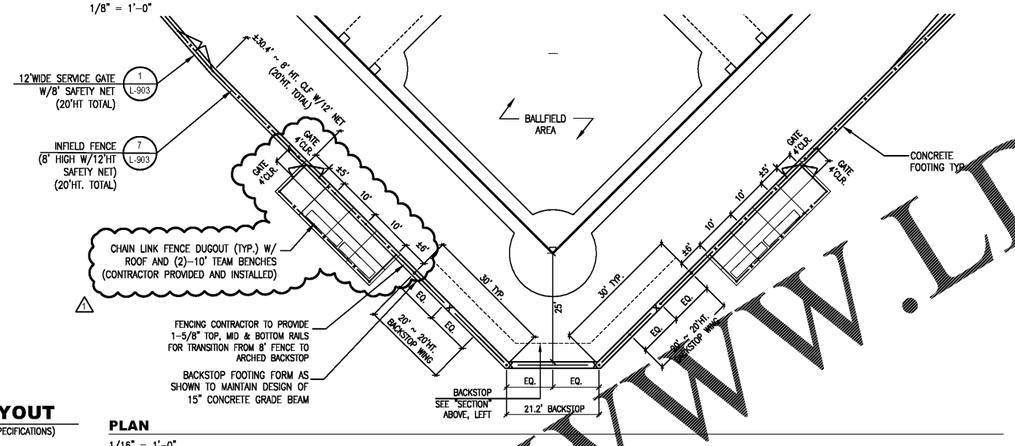

PLAN
1/16" = 1'-0"

4 BACKSTOP DETAILS/ TEAM AREA LAYOUT
NTS ALL CHAIN LINK FENCING TO BE BLACK, VINYL COATED CHAIN LINK (SEE SPECIFICATIONS)

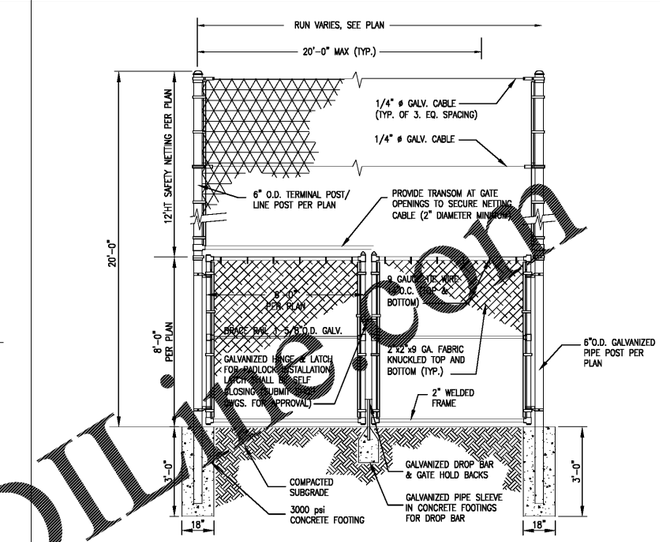

1 12' WIDE SERVICE GATE AND SAFETY NET
NTS

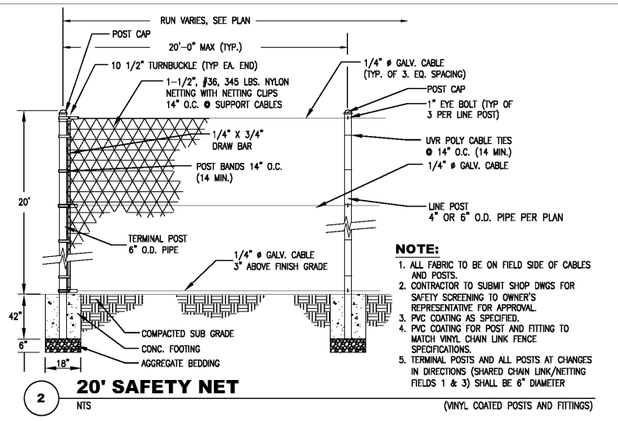

NOTE:
1. ALL FABRIC TO BE ON FIELD SIDE OF CABLES AND POSTS.
2. CONTRACTOR TO SUBMIT SHOP DWGS FOR SAFETY SCREENING TO OWNER'S REPRESENTATIVE FOR APPROVAL.
3. PVC COATING AS SPECIFIED.
4. PVC COATING FOR POST AND FITTING TO MATCH VINYL CHAIN LINK FENCE SPECIFICATIONS.
5. TERMINAL POSTS AND ALL POSTS AT CHANGES IN DIRECTIONS (SHARED CHAIN LINK/NETTING FIELDS 1 & 3) SHALL BE 6" DIAMETER

2 20' SAFETY NET
NTS (VINYL COATED POSTS AND FITTINGS)

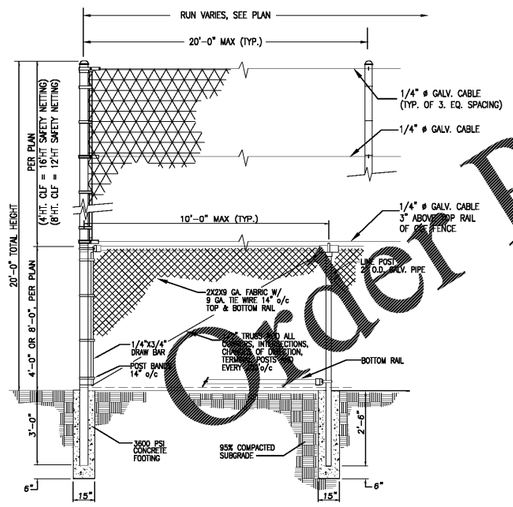

7 SAFETY NETTING (OVER CHAINLINK)
NTS (VINYL COATED POSTS AND FITTINGS)

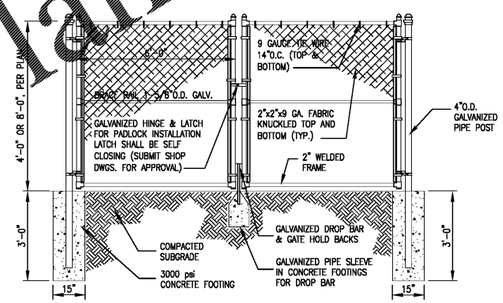

6 12' WIDE SERVICE GATE
NTS

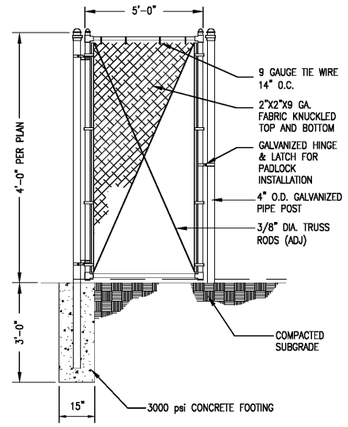

5 5' WIDE GATE
NTS

NOTE:
1. VINYL SLATS TO BE USED WHERE CALLED OUT ON PLAN

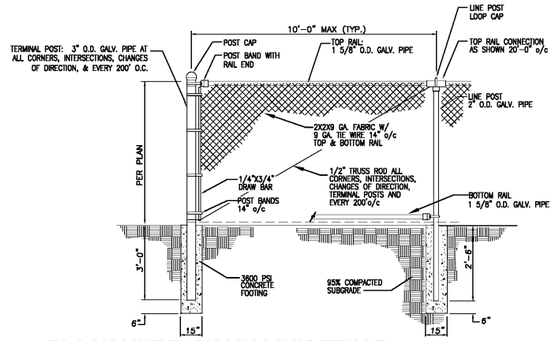

3 BLACK VINYL CHAIN LINK FENCE
NTS

WOOLPERT
ARCHITECTURE | ENGINEERING | GEOSPATIAL
11301 Camel Commons Blvd
Suite 300
Charlotte, NC 28226
704.525.6284
FAX: 704.525.0115

STATE OF SOUTH CAROLINA — REGISTERED — CARL F. ARMANINI #418 — LANDSCAPE ARCHITECT — 01/29/2021

SOUTH CAROLINA — WOOLPERT INC No. C002990 — CERTIFICATE OF AUTHORIZATION

Lancaster County, South Carolina
Heath Springs Soccer Complex
200 Boyd Faile Road
Heath Springs, SC 29058

Revisions:
1 PER REVIEW COMMENTS-1 01/29/2021

Proj. No.: 80703
Date: 10/09/2020

Sheet Name:
Site Details

L-903

ISSUED FOR BID - 2021.02.04

Order Plans @ WWW.LDILLC.com