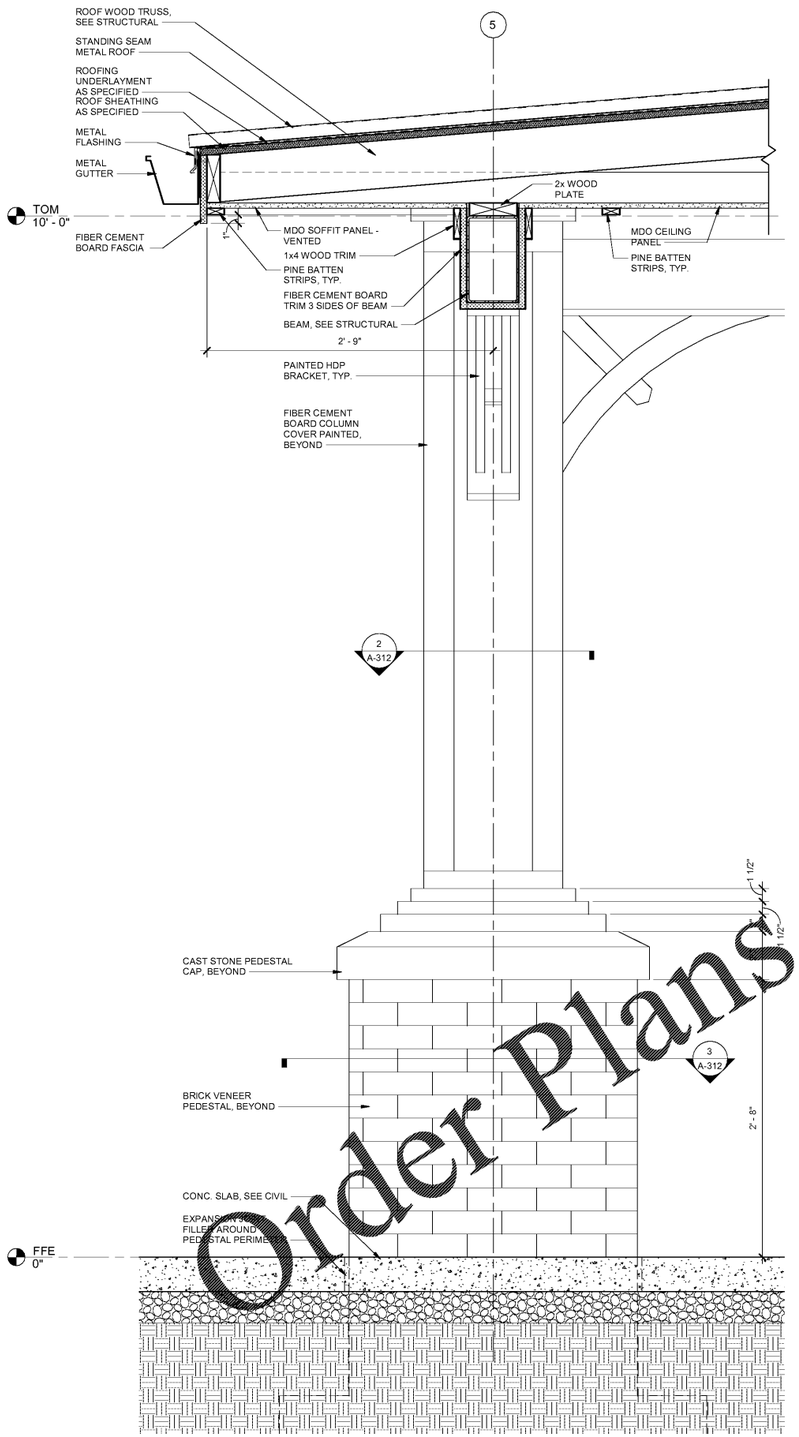

1 WALL SECTION
SCALE : 1 1/2" = 1'-0"

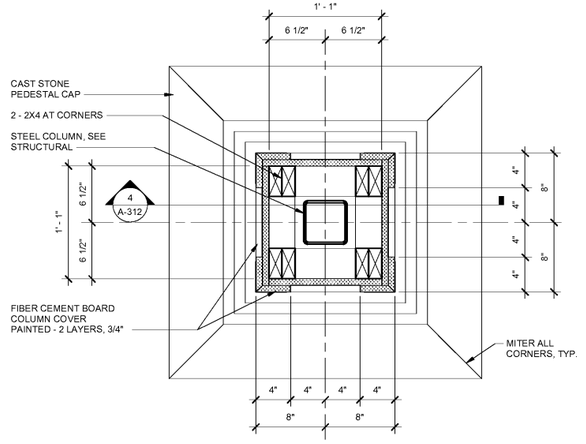

2 PLAN DETAIL
SCALE : 1 1/2" = 1'-0"

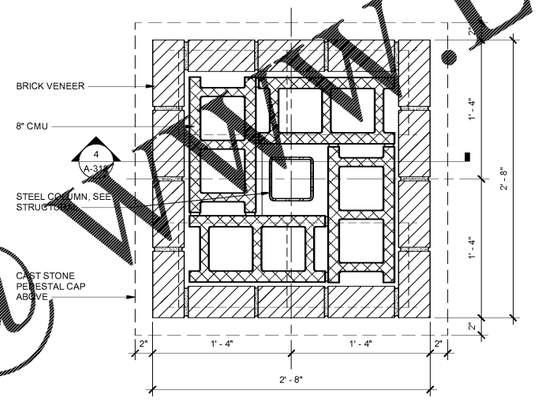

3 PLAN DETAIL
SCALE : 1 1/2" = 1'-0"

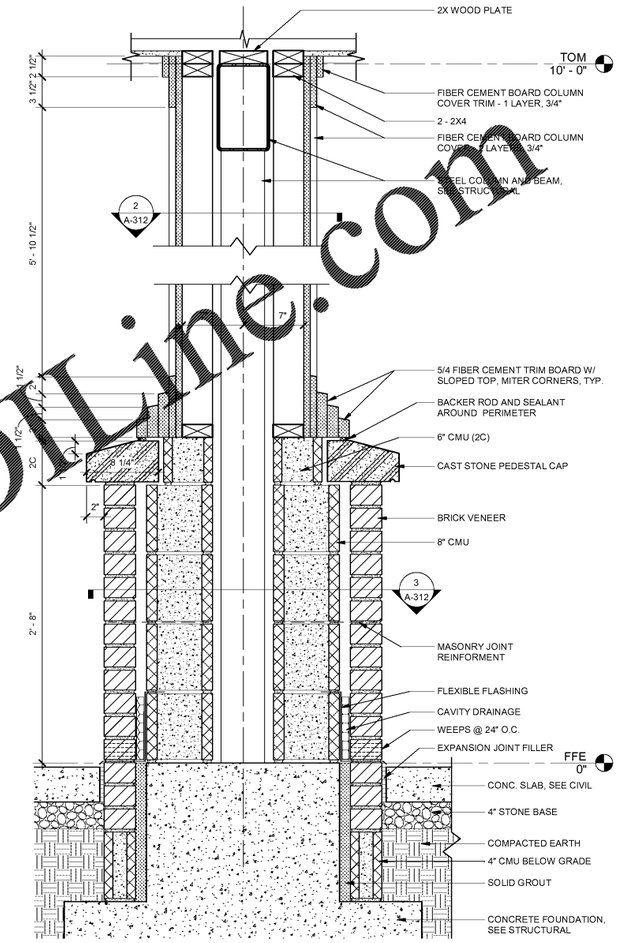

4 COLUMN SECTION
SCALE : 1 1/2" = 1'-0"

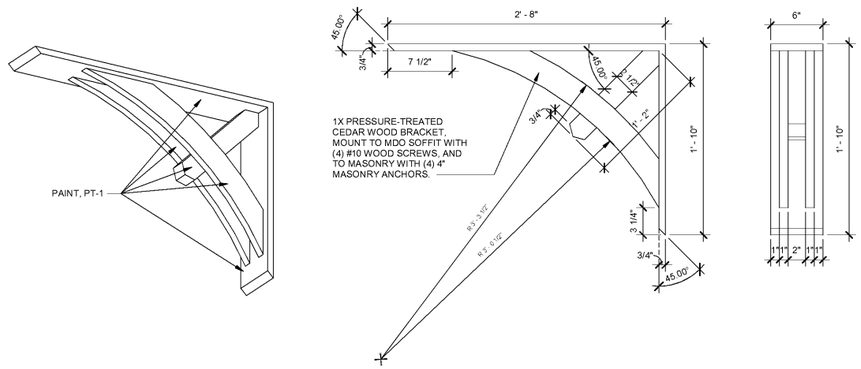

5 ARCHITECTURAL BRACKET DETAILS
SCALE : 1 1/2" = 1'-0"

Order Plans @ WWW.LDILine.com

WOOLPERT
ARCHITECTURE | ENGINEERING | GEOSPATIAL
11301 Carmel Commons Blvd
Suite 300
Charlotte, NC 28226
704.525.6284
FAX: 704.525.0115

STATE OF SOUTH CAROLINA
BRIAN BRADER
Charlotte, NC
No. 9063
REGISTERED ARCHITECT

SOUTH CAROLINA
WOOLPERT INC
No. C02590
CERTIFICATE OF AUTHORIZATION

Lancaster County, South Carolina
Indian Land Soccer Complex
Lancaster County Parks & Recreation Soccer Complexes
10167 Harrisburg Road
Indian Land, SC 29707

Revisions:

Proj. No.: 080702
Date: 10/09/2020

Sheet Name:
WALL SECTIONS

A-312

ISSUED FOR BID - 2021.02.04