DAVID SIMS & ASSOCIATES, P.C.
Consulting Engineers
Arboretum Centre
108 Gilas Avenue – Suite 100
Wilmington, N.C. 28403
(910) 791-8016 (OFFICE)
(910) 395-5734 (FAX)
NC License: C-1150

NORTH CAROLINA PROFESSIONAL SEAL 026003 ENGINEER
07/17/2020

bai - ARCHITECTS
978 Trinity Road - Raleigh, North Carolina 27607 - p:919.859.7003 - f:919.859.7121 - bai-architects.com

THE USE OF STORE PLANS AND SPECIFICATIONS FOR CONSTRUCTION PURPOSES IS PROHIBITED UNLESS AUTHORIZED BY THE ARCHITECT. REPRODUCTION OR DISCLOSURE OF THESE PLANS AND SPECIFICATIONS IN WHOLE OR IN PART IS PROHIBITED. TITLE TO THE PLANS AND SPECIFICATIONS REMAINS WITH THE ARCHITECT WITHOUT PREJUDICE. THEY ARE TO BE RETURNED UPON REQUEST TO THE ARCHITECT. VISUAL CONTACT WITH THESE PLANS AND SPECIFICATIONS SHALL CONSTITUTE PRIMA FACIE EVIDENCE OF THE ACCEPTANCE OF THESE RESTRICTIONS.

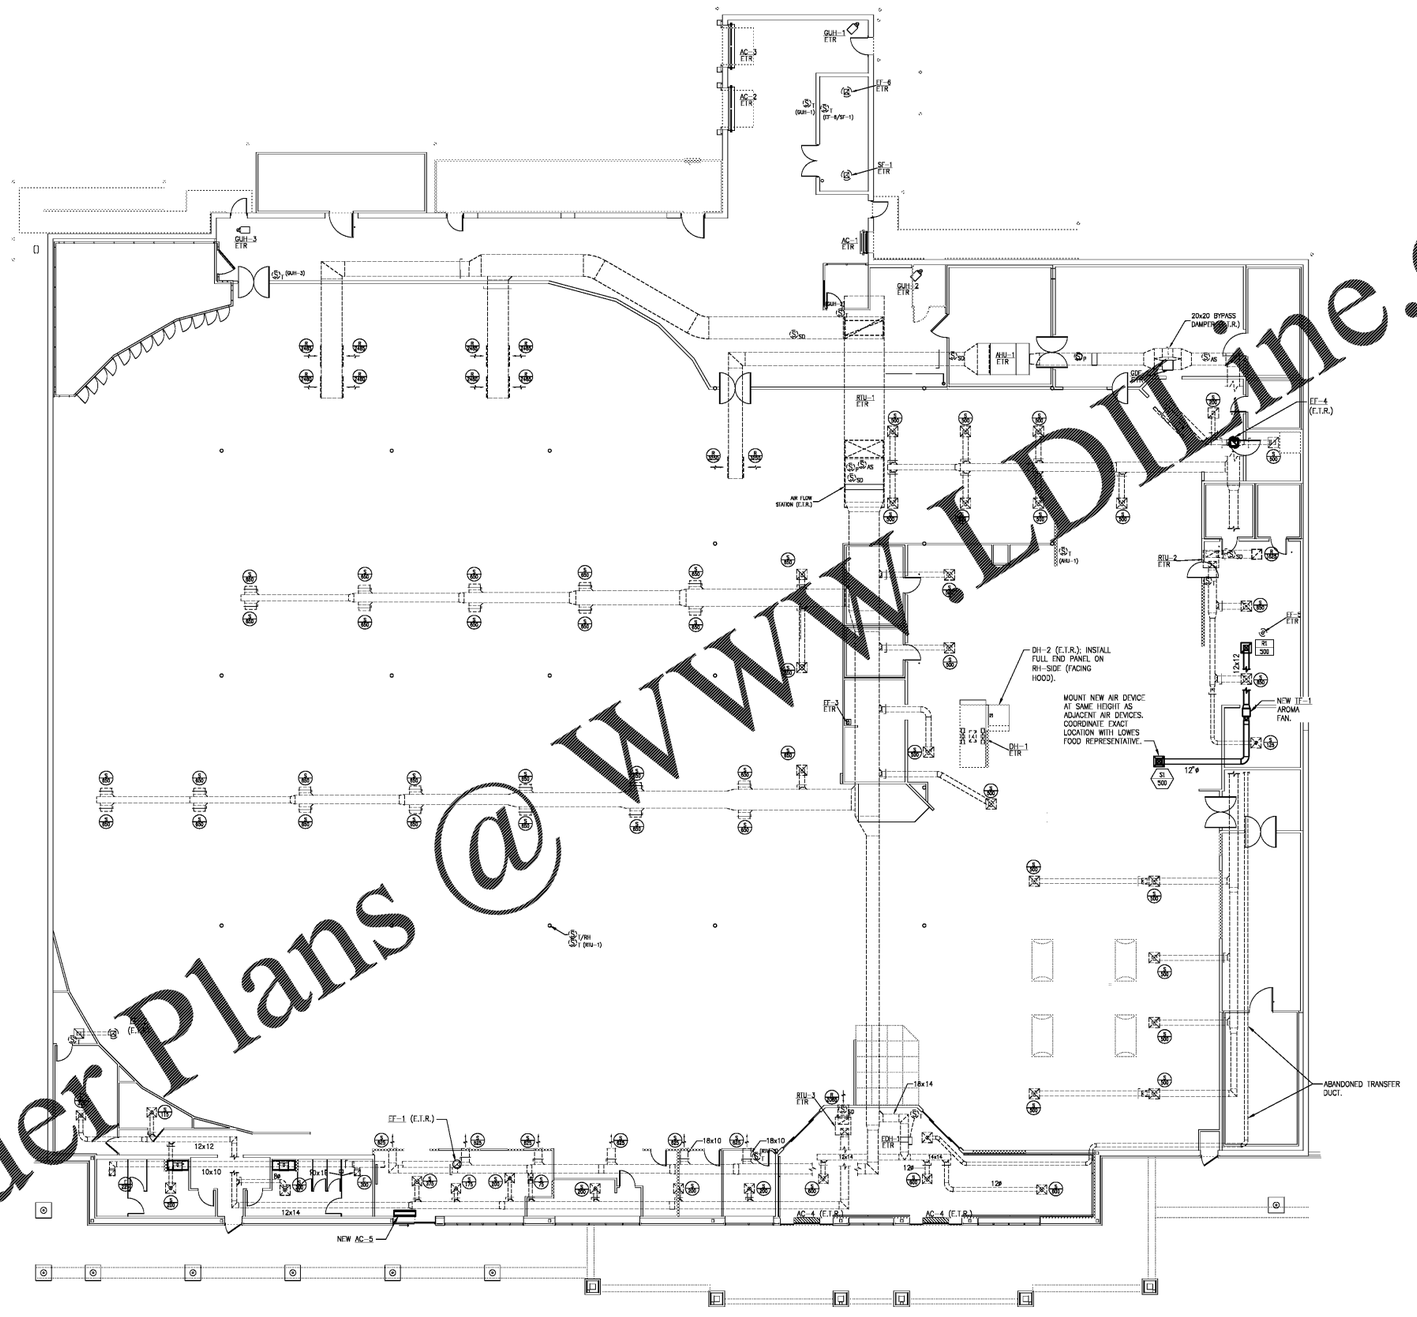

1 MECHANICAL RENOVATION PLAN
M101 3/32"=1'-0"

Order Plans @ WWW.LDLine.com

NO.	COMMENTS/REVISIONS	DATE
	FIXTURE PLAN APPROVED	04/03/20
	RELEASED FOR BIDDING/CONSTRUCTION	07/17/20

INTERIOR RENOVATION FOR
STORE #182 AT
WALKERTOWN COMMONS
SHOPPING CENTER
1180 Reidsville Road
Walkertown, North Carolina 27051

Lowes FOODS

M101
LOWES FOODS ST. #182

DSA: 20081