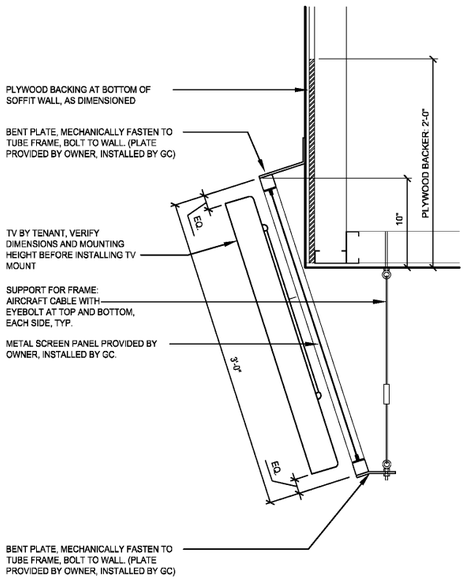

10 DETAIL: SOFFIT MOUNTED SCREEN/TV
1/2" = 1'-0" NOTE:

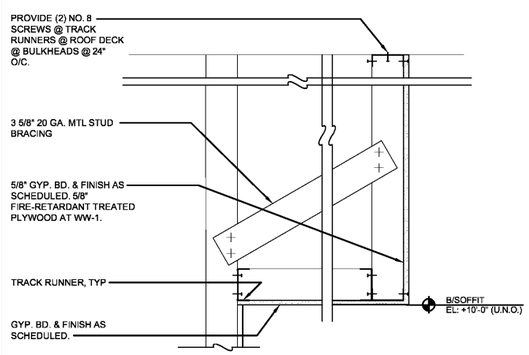

8 DETAIL: DINING SOFFIT
1/2" = 1'-0" NOTE:

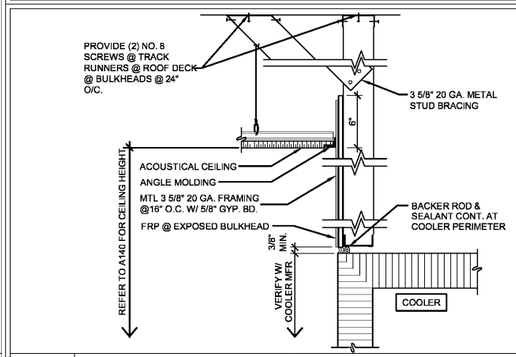

7 DETAIL: BULKHEAD ABOVE WALKIN BOX
1/2" = 1'-0" NOTE:

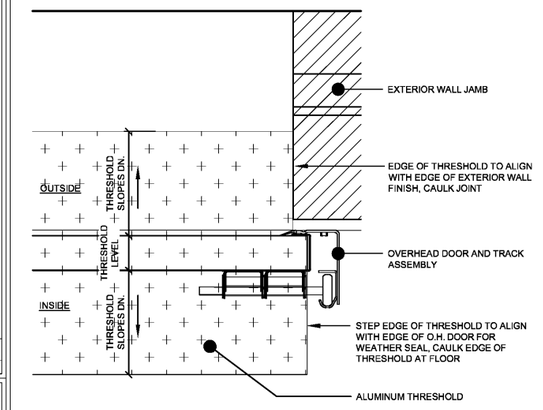

5 DETAIL: OVERHEAD DOOR THRESHOLD (JAMB)
3" = 1'-0" NOTE:

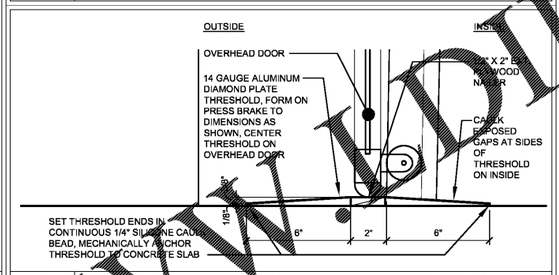

4 DETAIL: OVERHEAD DOOR THRESHOLD (SILL)
3" = 1'-0" NOTE:

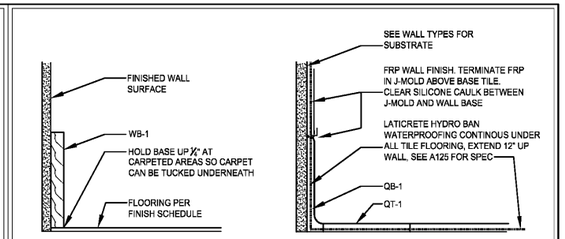

3 DETAIL: FLOOR BASE
3" = 1'-0" NOTE:

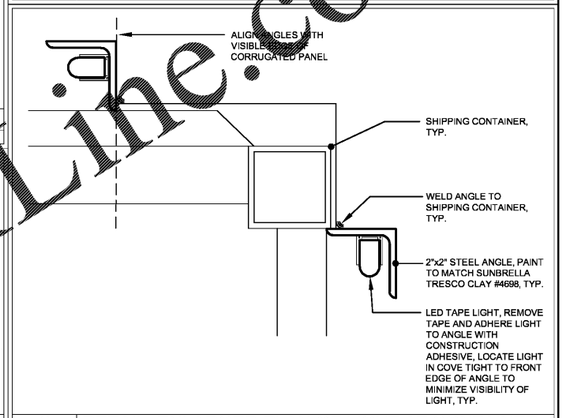

2 DETAIL: ENLARGED PLAN OF LIGHT AT CONTAINER
6" = 1'-0" NOTE:

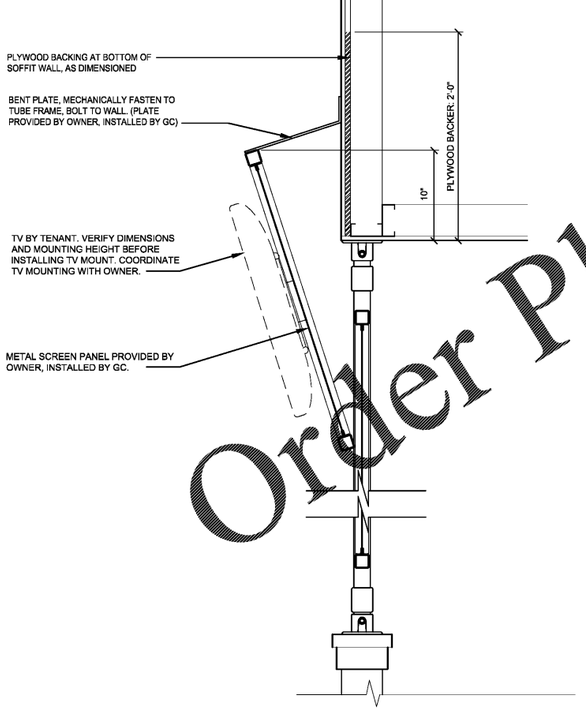

9 DETAIL: SOFFIT MOUNTED SCREEN/TV
1/2" = 1'-0" NOTE:

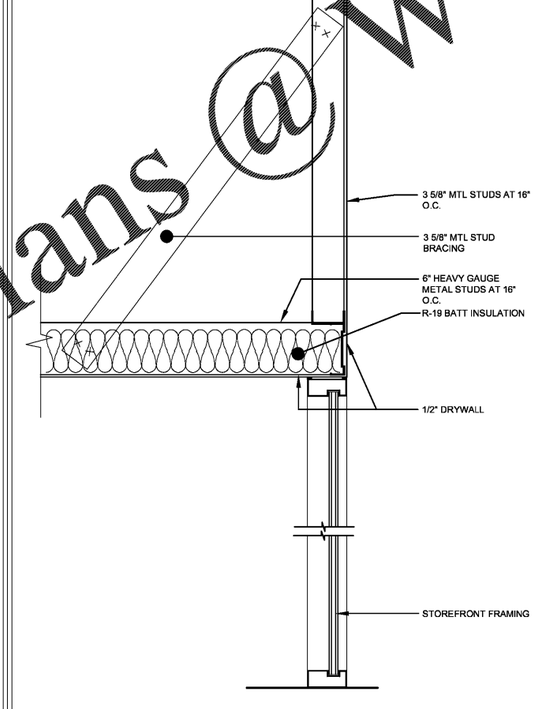

6 DETAIL: CEILING AT VESTIBULE
1/2" = 1'-0" NOTE:

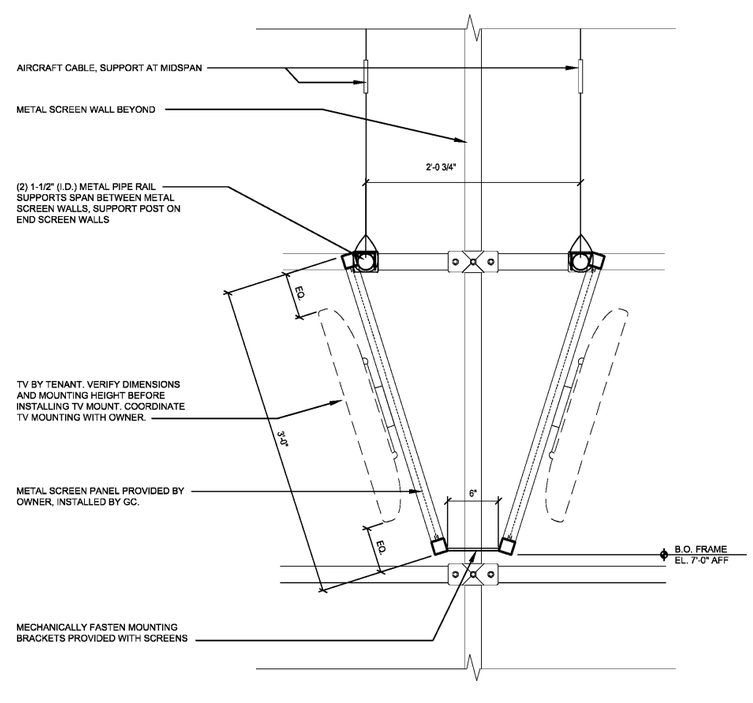

1 DETAIL: SCREEN MOUNTED TVS
1/2" = 1'-0" NOTE:

Order Plans @ WWW.DLine.com

CONSULTANT:
JOHN SPONSELLER, ARCHITECT
8025 W. 25TH PL
LAKEWOOD, CO 80214
TEL: (303) 815-0161

STATE OF ALABAMA JOHN C. SPONSELLER 8333 REGISTERED ARCHITECT 10 FEB 21

Bad Daddy's BURGER BAR

GOOD TIMES RESTAURANTS, INC.
141 Union Blvd. Suite 400
Lakewood, CO 80228
303-384-1430

BAD DADDY'S BURGER BAR
"EASTCHASE"
THE VENUE EASTCHASE
NWC EASTCHASE PKWY & EASTCHASE LN.
MONTGOMERY, AL 36117

Issue Record:
4.23.2019 FOR PLAN REVIEW

Revisions:
5.6.2019 WALKIN BOX
7.1.2019 CANOPY REVS
2.10.2021 TO GO REVS

Drawn: DRAWN BY: JS, KC

Checked: CHECKED BY: JS

Project No. PROJECT#: 19-207

Contents: DETAILS

A410

Date of Last Print: 4.23.2019