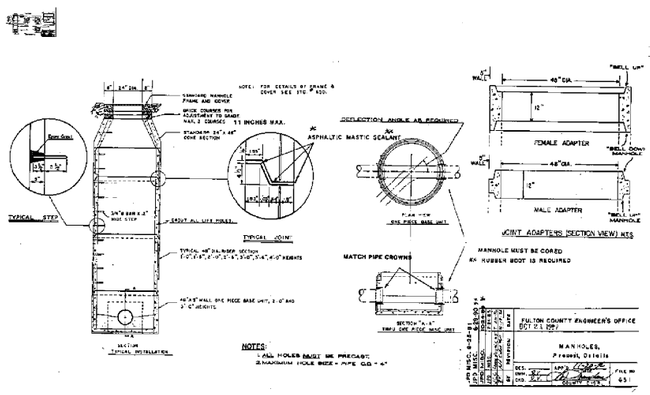

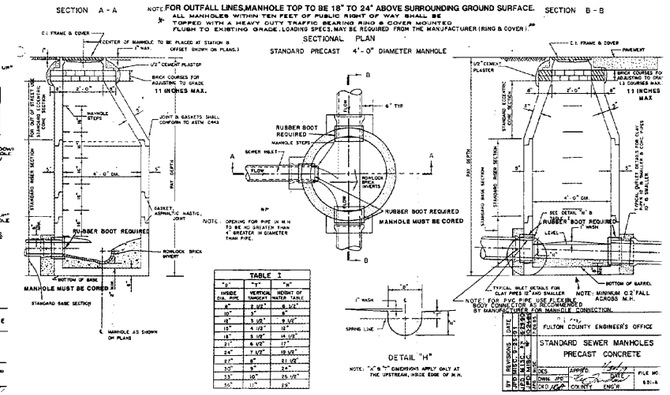

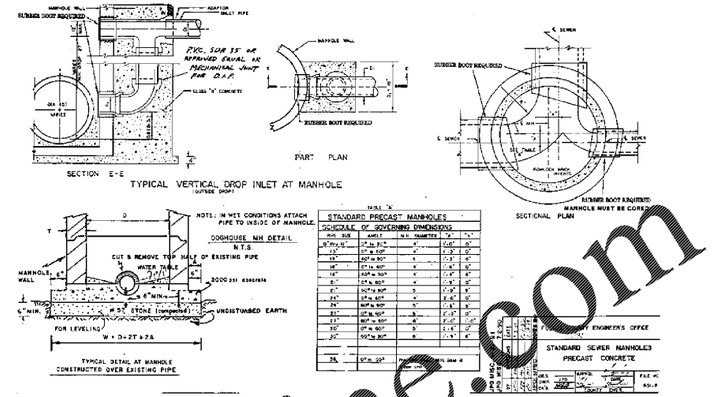

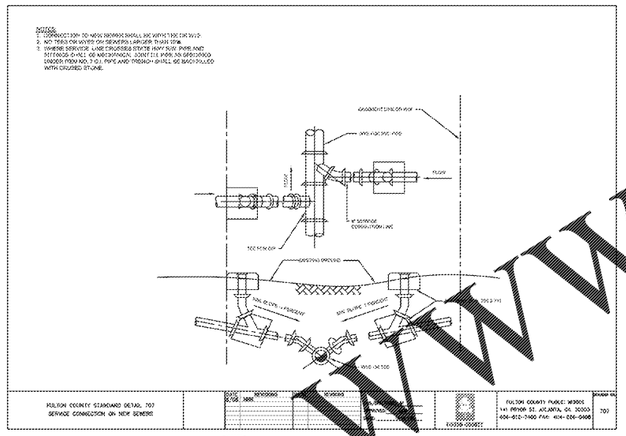

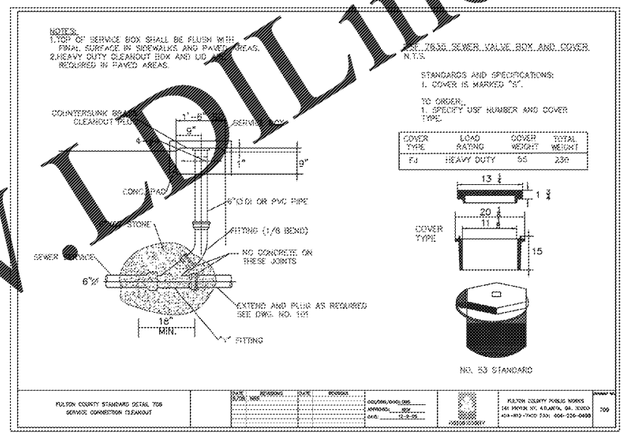

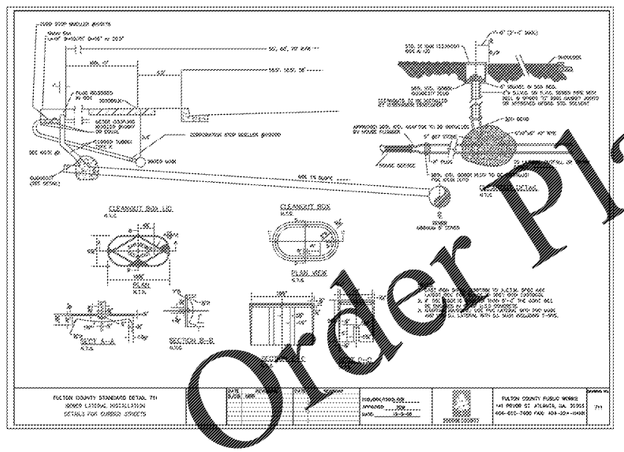

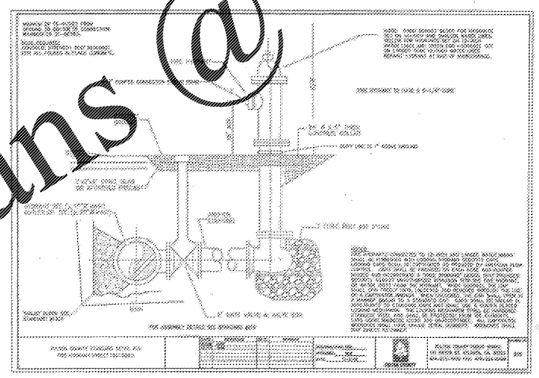

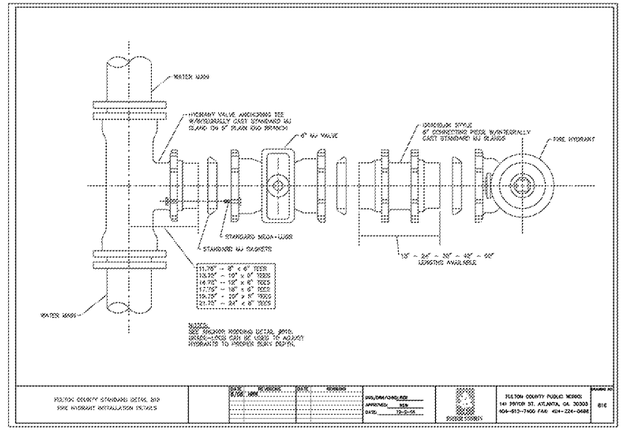

Order Plans @ WWW.LDILine.com

GEORGIA811
Utilities Protection Center, Inc.
Know what's below.
Call before you dig.

ENGINEER:
FORESITE group
Foresite Group, Inc.
3740 Davinci Ct.
Suite 100
Peachtree Corners, GA 30092
w | www.fg-inc.net
o | 770.368.1399
f | 770.368.1944

DEVELOPER:
JAI RADHE KRISHNA ENTERPRISES, LLC
568 PEACHTREE PARKWAY
CUMMING, GA 30041
CONTACT: RUPESH MANUGULA

PROJECT:
DAY CARE FACILITY - WEBB ROAD
2865 WEBB ROAD
MILTON, GA 30004
L.L. 1048, 2ND DISTRICT, 2ND SECTION
PARCEL #22 527010482814, FULTON CO PERMIT #20-050WR

SEAL:
GEORGIA REGISTERED #18502 PROFESSIONAL ENGINEER JAMES PATRICK STANTON
1/13/21

REVISIONS	DATE
ENVIRONMENTAL HEALTH	08-12-2020
CITYS COMMENTS	10-7-2020

PROJECT MANAGER:	JPS
DRAWING BY:	JCW
JURISDICTION:	MILTON, GA
DATE:	07-15-2020
SCALE:	AS SHOWN
TITLE:	

UTILITY DETAILS

SHEET NUMBER:
C-7.3

COMMENTS:
NOT RELEASED FOR CONSTRUCTION

JOB/FILE NUMBER:
1418.001

F:\1418\001 2865 WEBB ROAD - MILTON, GA\CIVIL\7 UTILITY DETAILS.DWG Plotted on: 1/13/2021 8:05:51 PM By: JEFF WALKER Sheet Scale: 1" = 1'