Digitally signed by Ariane Tattershall
Date: 2021.03.31 12:49:22 -05'00'

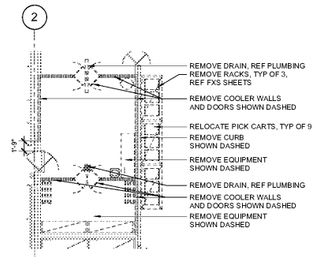

3 ENLARGED FREEZER DEMOLITION PLAN
1" = 10'-0"

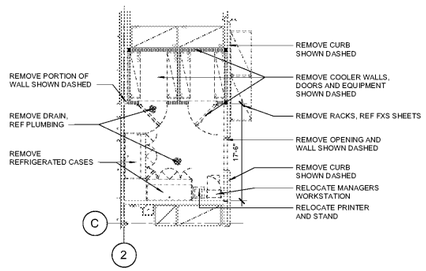

2 ENLARGED COOLER DEMOLITION PLAN
1" = 10'-0"

DEMOLITION LEGEND	
	EXISTING TO REMAIN
	DEMOLISH/REMOVE/RELOCATE
	AREA TO BE DEMOLISHED

SHEET NOTES

1. SALES FLOOR TO BE ACCESSIBLE TO CUSTOMERS DURING NON-CONSTRUCTION HOURS. PROVIDE TEMPORARY COVERS CAPABLE OF WITHSTANDING SHOPPING CART TRAFFIC AND OCCUPANTS FOR PITS AND TUNNELS. REMOVE CONSTRUCTION FENCING AND DUST WALLS INTERFERING WITH CUSTOMER CIRCULATION OR ACCESS.
2. DEMOLITION INCLUDES BUT IS NOT LIMITED TO ITEMS SHOWN DASHED. REF DEMOLITION REQUIREMENT NOTE ON N1 SHEET.
3. REMOVE ALL DOORS SHOWN DASHED. REFER TO ENLARGED PLANS AND DOOR SCHEDULE FOR DOOR AND FRAME REPLACEMENT.
4. REMOVE CARPET AND GLUE FROM COLUMNS. PATCH AND REPAIR COLUMNS TO SMOOTH SURFACE PRIOR TO PAINTING
5. COORDINATE REMOVAL AND DISPOSAL OF EXISTING REFRIGERATED CASES AND FIXTURES WITH MECHANICAL SERVICES CONSTRUCTION MANAGER
6. REMOVE EXISTING FITTING ROOMS.
7. REMOVAL OF GONDOLAS AND/OR RACKING AS INDICATED ON FSX SHEETS WILL BE PERFORMED BY OTHERS.

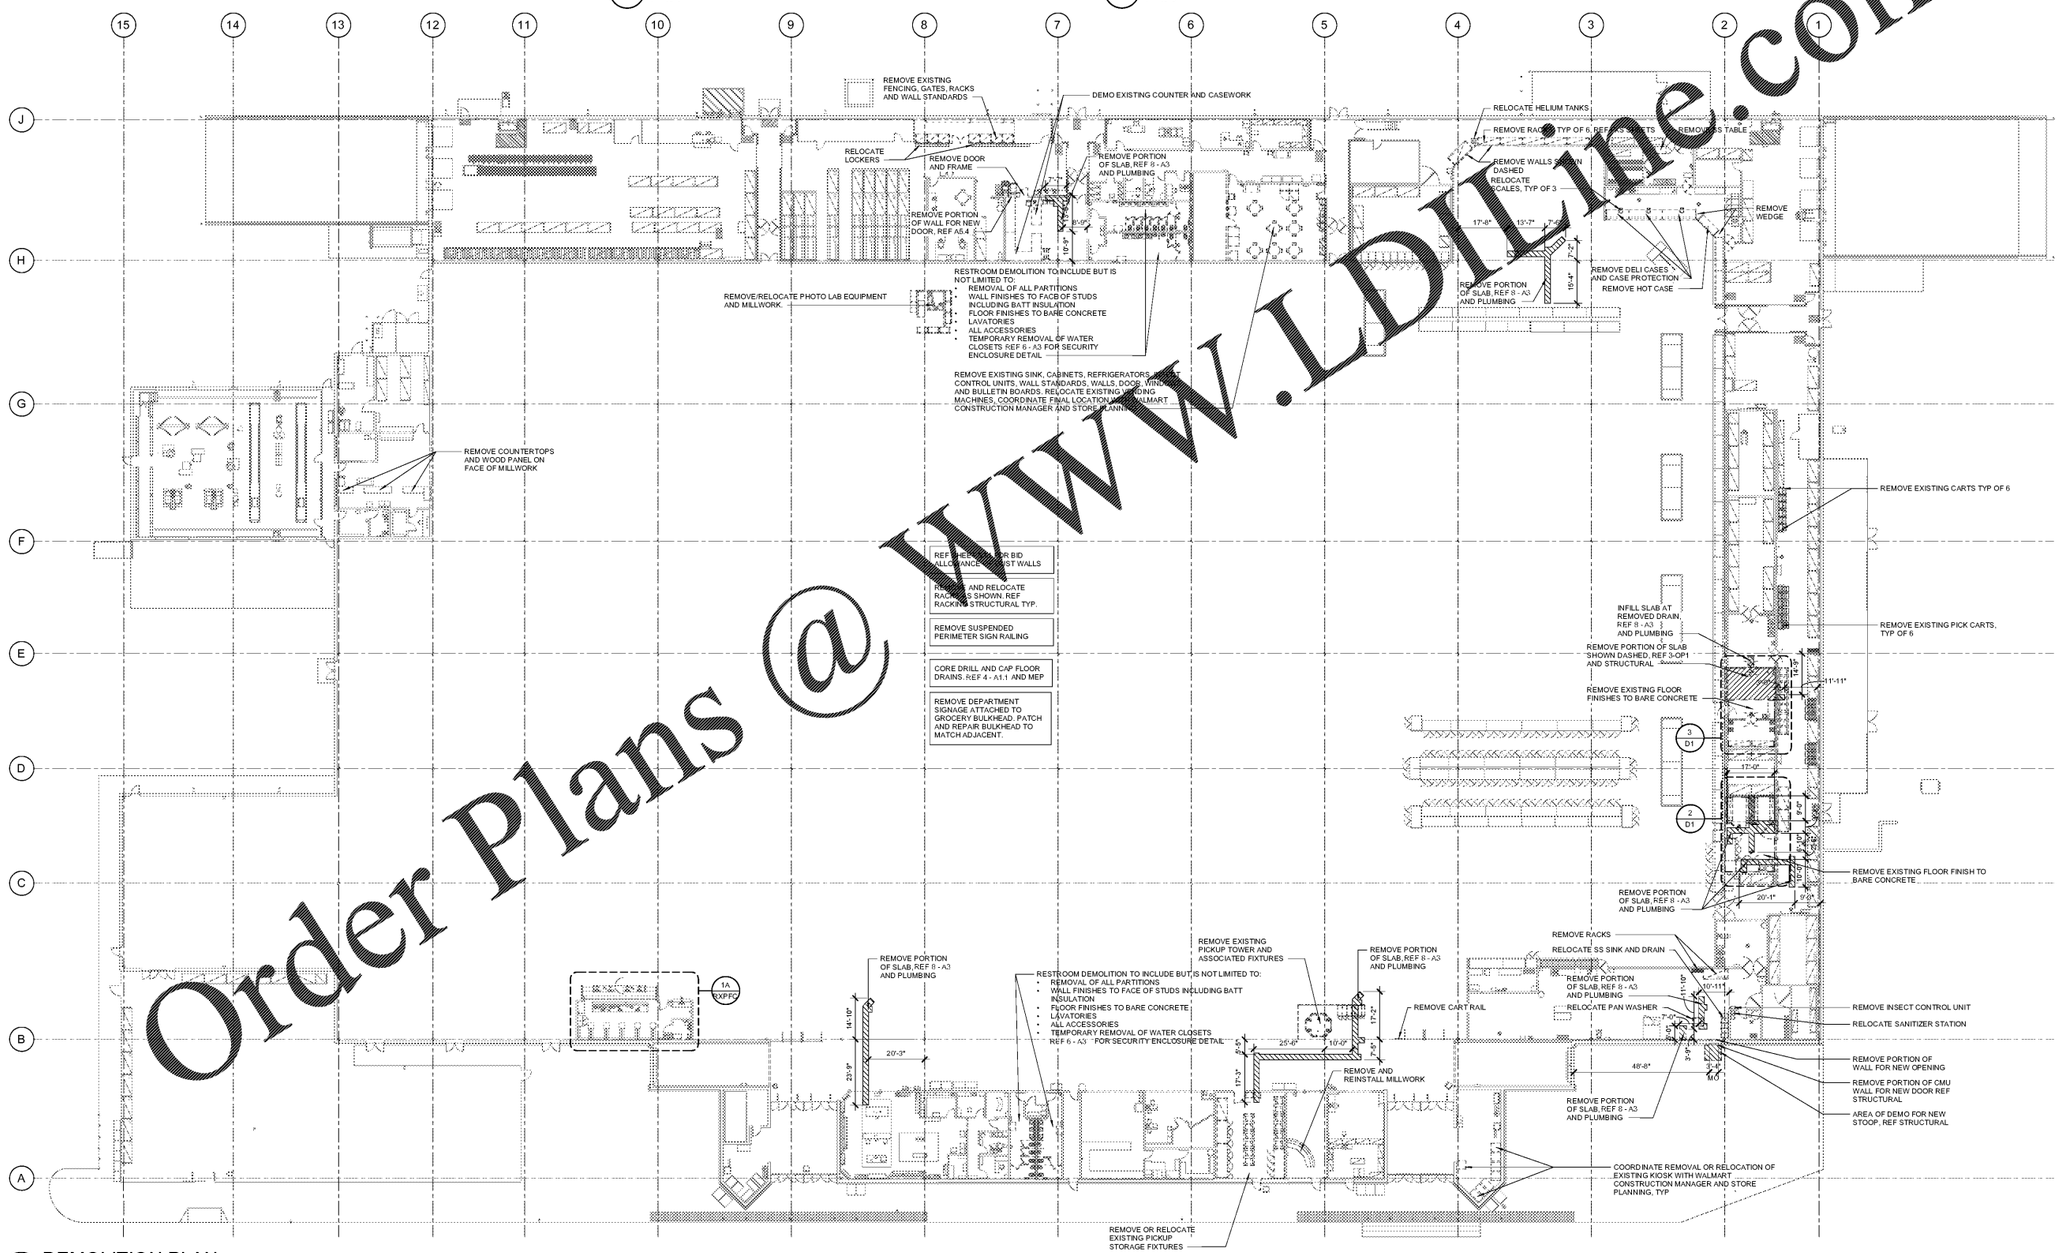

1 DEMOLITION PLAN
1" = 20'-0"

Order Plans @ WWW.LDLine.com

SGA Design Group, P.C.
1437 South Boulder, Suite 550
Tulsa, Oklahoma 74119-3609
p: 918.587.8600
f: 918.587.8601
www.sgadesigngroup.com

STIPULATION FOR REUSE
THESE DRAWINGS AND SPECIFICATIONS ARE AND SHALL REMAIN THE PROPERTY OF SGA DESIGN GROUP, P.C. AND ARE NOT TO BE USED IN WHOLE OR IN PART FOR ANY OTHER PROJECT WITHOUT THE EXPRESS WRITTEN PERMISSION OF SGA DESIGN GROUP, P.C. AND ARE NOT TO BE LOANED, COPIED OR DISCLOSED TO UNAUTHORIZED PERSONS WITHOUT THE FORMAL APPROVAL OF SGA DESIGN GROUP, P.C. VISUAL CONTACT WITH THESE DRAWINGS AND SPECIFICATIONS SHALL CONSTITUTE PRIMA FACIE EVIDENCE OF ACCEPTANCE OF THESE RESTRICTIONS.

CONSULTANTS

Walmart
PRATTVILLE, AL
1903 COBBS FORD RD
STORE NO. 0483-249
188
JOB NUMBER: 20484088 | PROTO:
2021 MAJOR PROJECT

ISSUE BLOCK

CHECKED BY:	ATR/CRO/AVT
DRAWN BY:	AR
PROTO CYCLE:	01/29/21
DOCUMENT DATE:	03/31/21

THE RECORD COPY OF THIS DRAWING IS ON FILE AT THE OFFICES OF SGA DESIGN GROUP, P.C. THIS ELECTRONIC DOCUMENT IS RELEASED FOR THE PURPOSE OF REFERENCE, COORDINATION, AND/OR FACILITY MANAGEMENT. THIS DRAWING SHALL NOT BE CONSIDERED FINAL OR COMPLETE UNLESS IT IS SIGNED AND SEALED BY THE ARCHITECT.

STATE OF ALABAMA
ARIANE M. TATTERSHALL
8016
REGISTERED ARCHITECT
03/31/2021

DEMOLITION PLAN

SHEET:
D1