Digitally signed by Ariane Tattershall
Date: 2021.03.31 12:49:23 05'00'

100 SALES

WALLS
- GYP BD: REF A1 FOR PAINT. INSTALL P57 WAINSCOT AND DB5 BASE UNO. EXTEND WAINSCOT AND BASE AT EXPOSED WALL TO NEAREST MERCHANDISE RACK. REF 1-A3
- CMU: REF A1 FOR PAINT. WHERE BASE IS EXISTING, IT IS ETR

FLOOR
- REF SHEET A1.1 FOR FLOOR FINISH PLAN.

CEILING
- REF SHEET SA1 FOR CEILING SCHEDULE.

126 SEASONAL SHOP

WALLS
- CMU: PAINT P209 TO CEILING, OR EXPOSED STRUCTURE UNO. WHERE BASE IS EXISTING, IT IS ETR.

FLOOR
- REF SHEET A1.1 FOR FLOOR FINISH PLAN.

CEILING
- REF SHEET SA1 FOR CEILING SCHEDULE.

128, 129, 139 (ALCOVES TO EXIT CORRIDOR)

WALLS
- PAINT WALLS P131 TO CEILING IF EXISTING OR FULL HEIGHT WHERE OPEN TO STRUCTURE. PAINT PLYWOOD AND WOOD BASE P164 WHERE EXISTING.

FLOOR
- REF SHEET A1.1 FOR FLOOR FINISH PLAN

CEILING
- OPEN TO STRUCTURE; CLEAN AND PAINT EXPOSED HVAC DUCT WORK AND PLENUMS TO MATCH PAINTED STRUCTURE UNLESS GALVANIZED OR UNPAINTED.

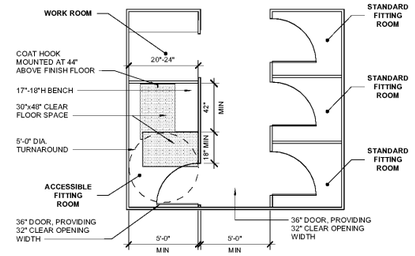

2 FITTING ROOM PLAN (4-BAY ANSI/ADA)
1/4" = 1'-0"

KEYNOTES	
2.23	INSTALL NEW PLASTIC SLATS
9.90	FLOOR STRIPES: REF N1 FOR STRIPING CONDITIONS.
10.44	PROVIDE TACTILE "EXIT" SIGN. REF N1.

SHEET NOTES

1. ENSURE ALL EXISTING WALL STANDARDS AND HALF GONDOLAS TO REMAIN ARE SECURE TO WALL.
2. NOT USED
3. REFER TO RACK ANCHORAGE PLAN FOR STEEL RACK AND/OR GONDOLA SHELVING FIXTURE ANCHORING REQUIREMENTS.
4. NOT USED
5. REMOVE, RELOCATE AND/OR INSTALL PREFABRICATED CASH WRAP(S) FOR CREF 1 - A9.1 PER STORE PLANNING FIELD PROJECT MANAGER. CAULK BASE TO FLOOR WHEN LOCATION IS FINALIZED. REF SHEET SA1 FOR BID ALLOWANCE.
6. REF TO SPEC SECTION 01500 FOR DETAILS AND REQUIREMENTS FOR STORMWATER POLLUTION CONTROLS AND SITE STORAGE OF MATERIALS AND EQUIPMENT. DEVIATION(S) FROM DETAILS SHOWN MUST BE SUBMITTED FOR APPROVAL IN ACCORDANCE WITH SPEC SECTION 01330.
7. INSTALL NEW FITTING ROOMS. SPOT REPLACE OR REPAIR FLOOR AS REQUIRED. CAULK MIRRORS AND SEATS. ANCHOR UNIT TO FLOOR.
8. RELOCATION AND SETUP OF GONDOLAS AND/OR RACKING AS INDICATED ON FXS SHEETS WILL BE PERFORMED BY OTHERS. ANCHORED 2 - A1PRIGHTS TO BE PERFORMED BY GENERAL CONTRACTOR.
9. INSTALL ALUMINUM CORNER GUARDS AT ALL CMU CORNERS WITH PROTECTIVE SURFACING UNLESS UNO. LOCATIONS SHOWN IN PLAN AND ELEVATIONS ARE NOT INDICATIVE OF ALL LOCATIONS WHERE CORNER GUARDS ARE TO BE INSTALLED. NOT USED

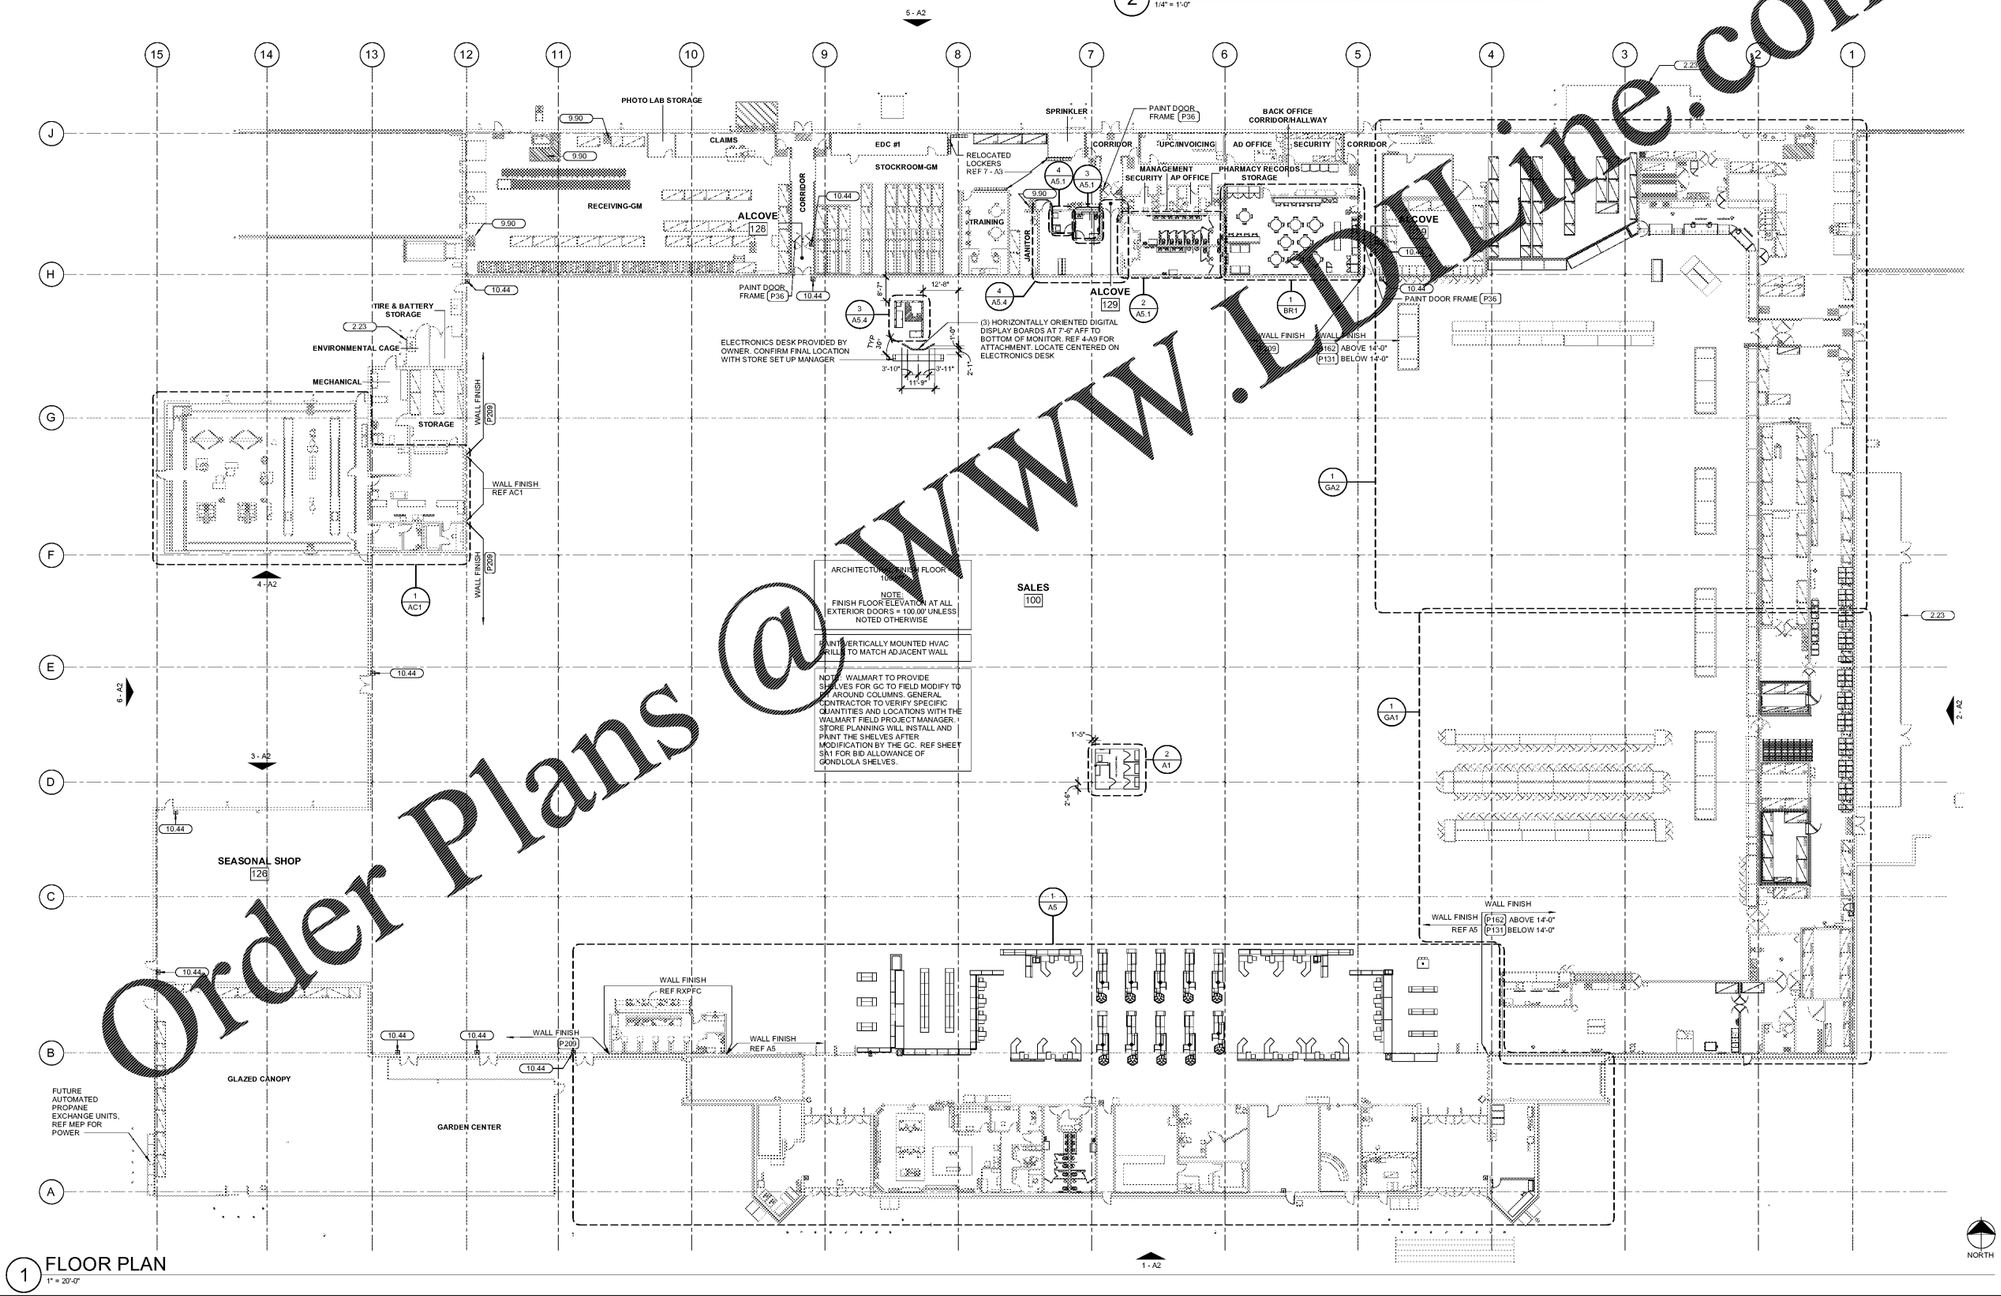

1 FLOOR PLAN
1" = 20'-0"

Order Plans @ www.LDLine.com

SGA Design Group, P.C.
1437 South Boulder, Suite 550
Tulsa, Oklahoma 74119-3609
p: 918.587.8600
f: 918.587.8601
www.sgadesigngroup.com

STIPULATION FOR REUSE
THESE DRAWINGS AND SPECIFICATIONS ARE AND SHALL REMAIN THE PROPERTY OF SGA DESIGN GROUP, P.C. AND ARE NOT TO BE USED IN WHOLE OR IN PART FOR ANY OTHER PROJECT WITHOUT THE EXPRESS WRITTEN PERMISSION OF SGA DESIGN GROUP, P.C. THE USE OF THESE DRAWINGS AND SPECIFICATIONS ON ANY OTHER PROJECT IS NOT AUTHORIZED AND IS AT THE USER'S RISK. THIS RESTRICTION APPLIES TO COPY AND ELECTRONIC FILES.

CONSULTANTS

Walmart
PRATTVILLE, AL
1903 COBBS FORD RD
STORE NO. 0483-249
188
JOB NUMBER: 20684088 PROTO:
2021 MAJOR PROJECT

ISSUE BLOCK

CHECKED BY:	AT/RO/AVT
DRAWN BY:	AR
PROTO CYCLE:	01/29/21
DOCUMENT DATE:	03/31/21

THE RECORD COPY OF THIS DRAWING IS ON FILE AT THE OFFICES OF SGA. THIS ELECTRONIC DOCUMENT IS RELEASED FOR THE PURPOSE OF REFERENCE, COORDINATION, AND/OR FACILITY MANAGEMENT. THIS DRAWING SHALL NOT BE CONSIDERED FINAL OR COMPLETE UNLESS IT IS SIGNED AND SEALED BY THE ARCHITECT.

STATE OF ALABAMA
ARIANE V. TATTERSHALL
8016
REGISTERED ARCHITECT
03/31/2021

FLOOR PLAN

SHEET: A1

3/31/2021 9:23:40 AM
C:\Revit2020\Ver-2.1\2021\Files\Prattville, AL 0483_Arch_V21_Production_tattershallAT.rvt