Digitally signed by Ariane Tattershall Date: 2021.03.31 12:49:29 05'00'
Ariane Tattershall

COLOR LEGEND

P5E	SAFETY YELLOW
P21E	SAFETY RED
P36E	BLACK
P49E	DARK GRAY
P76U	WALMART BLUE (URETHANE-LIKE)
P134E	LIGHT GRAY
P135E	MEDIUM GRAY
P200	DURANODIC BRONZE SW#7248

SHEET NOTES

1. POWER WASH 100% OF EXTERIOR WALLS PRIOR TO PAINTING.
2. PATCH AND REPAIR EXTERIOR WALL SURFACES, DAMAGED OR EXPOSED DUE TO REMOVAL OF BUILDING MOUNTED ITEMS, TO MATCH ADJACENT AS REQUIRED.
3. REMOVE SEALANT AND BACKER MATERIAL FROM ALL BUILDING CONTROL JOINTS AND EXPANSION JOINTS. FILL AND SEAL JOINTS, REF SPEC 07900.
4. REFER TO DETAILS ON SHEET A2.1 FOR SUBSTRATE AND FINISH REQUIREMENTS AT LOCATIONS OF BUILDING MOUNTED SIGNS.
5. RESURFACE EXISTING EIFS WHERE SHOWN (HATCHED AREA).
6. NOT USED.
7. PAINT EXTERIOR OF BUILDING AS SHOWN. PRIOR TO PAINTING WALL AT LOCATION(S) OF LIT ID/LOGO SIGN(S), COORDINATE SCOPE OF WORK WITH WALMART CM.
8. PAINT DOOR HOODS, HOLLOW METAL STEEL DOORS AND FRAMES, GUTTERS AND DOWNSPOUTS, EXPOSED METAL FLASHING, HANDRAILS, GAS LINES, AND EXPOSED MISCELLANEOUS STEEL TO MATCH ADJACENT BUILDING COLOR UNO
9. PAINT ALL ROOFTOPS ON ROOF P5E. EXTEND PAINTING OF CURB TYPE DOWN SIDE OF WALLS TO CEILING OR METER. DO NOT PAINT METER OR VALVES.
10. PAINT CANOPY STRUCTURAL STEEL AND FLASHING TO MATCH ADJACENT WALL.
11. NOT USED.
12. PAINT JIB BOOM - (P5E) ON JIB BOOM, (P5E) ON HANDRAILS.
13. PAINT SPRINKLER VALVES (P21E). DO NOT PAINT OVER SIGHT GLASS OR FIRE ALARM BELL.
14. PAINT ALL EXTERIOR BOLLARDS TO MATCH EXISTING COLOR UNLESS NOTED TO RECEIVE PLASTIC BOLLARD SLEEVE.
15. NOT USED.
16. DO NOT PAINT LED WALL PACK HOUSINGS
17. NOT USED.
18. NOT USED.
19. NOT USED.
20. NOT USED.

SGA Design Group, P.C.
1437 South Boulder, Suite 500
Tulsa, Oklahoma 74119-3609
p. 918.587.8600
f. 918.587.8601
www.sgadesigngroup.com

STIPULATION FOR REUSE
THESE PLANS AND SPECIFICATIONS ARE THE PROPERTY OF SGA DESIGN GROUP, P.C. AND ARE NOT TO BE USED IN WHOLE OR IN PART FOR ANY OTHER PROJECT WITHOUT THE EXPRESS WRITTEN PERMISSION OF SGA DESIGN GROUP, P.C. THESE PLANS AND SPECIFICATIONS ARE NOT TO BE LOANED, COPIED OR DISCLOSED TO ANY UNAUTHORIZED PERSON OR ENTITY WITHOUT THE EXPRESS WRITTEN CONSENT OF SGA DESIGN GROUP, P.C. ANY REUSE, DISCLOSURE, LOANING OR COPYING OF THESE PLANS AND SPECIFICATIONS WITHOUT THE EXPRESS WRITTEN CONSENT OF SGA DESIGN GROUP, P.C. WILL BE AT THE RECIPIENT'S SOLE RISK AND WITHOUT LIABILITY TO SGA DESIGN GROUP, P.C. AND RECIPIENT SHALL INDEMNIFY AND HOLD HARMLESS SGA DESIGN GROUP, P.C. FROM ALL CLAIMS, DAMAGES, LOSSES AND EXPENSES ARISING OUT OF OR RESULTING THEREFROM.

CONSULTANTS

Walmart
PRATTVILLE, AL
1903 CORBS FORD RD
STORE NO. 0483-249
JOB NUMBER: 20084098 | PROTO: | 188
2021 MAJOR PROJECT

ISSUE BLOCK

CHECKED BY: ATT/RG/RO/AVT
DRAWN BY: KH
PROTO CYCLE: 01/29/21
DOCUMENT DATE: 03/31/21

THE RECORD COPY OF THIS DRAWING IS ON FILE AT THE OFFICES OF SGA DESIGN GROUP, P.C.
THIS ELECTRONIC DOCUMENT IS RELEASED FOR THE PURPOSE OF REFERENCE, COORDINATION, AND/OR FACILITY MANAGEMENT. THIS DRAWING IS NOT TO BE CONSIDERED FINAL OR COMPLETE UNLESS IT IS SIGNED AND SEALED BY THE ARCHITECT.

STATE OF ALABAMA
ARIANE V. TATTERSHALL
6016
REGISTERED ARCHITECT
03/31/2021

EXTERIOR ELEVATIONS

SHEET: A2

Order Plans @ WWW.LDLine.com

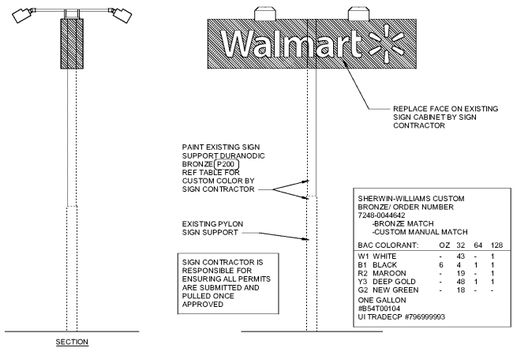

7 EXISTING PYLON SIGN
3/16" = 1'-0"

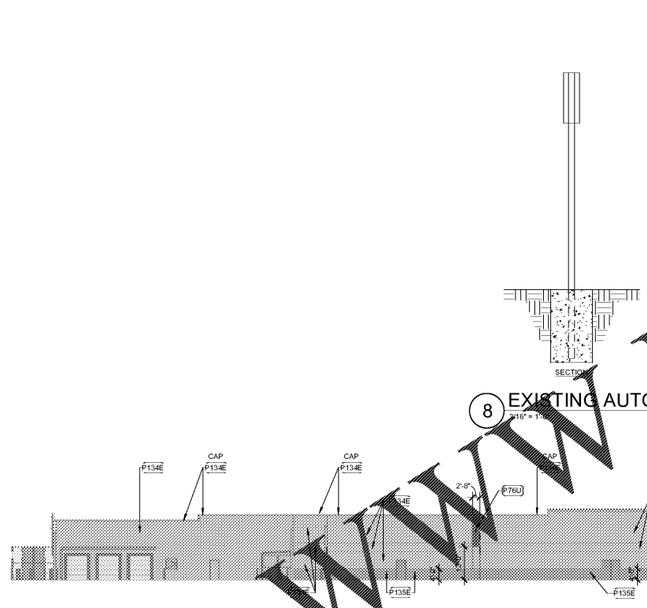

8 EXISTING AUTO CENTER PYLON
3/16" = 1'-0"

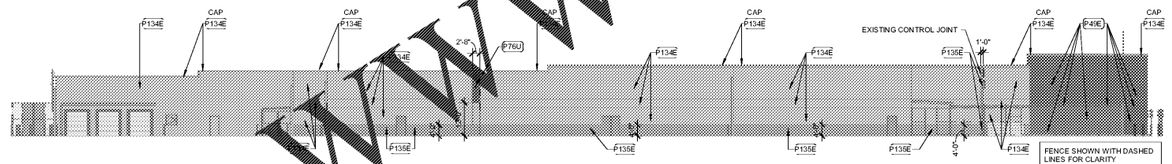

6 LEFT ELEVATION
1" = 20'-0"

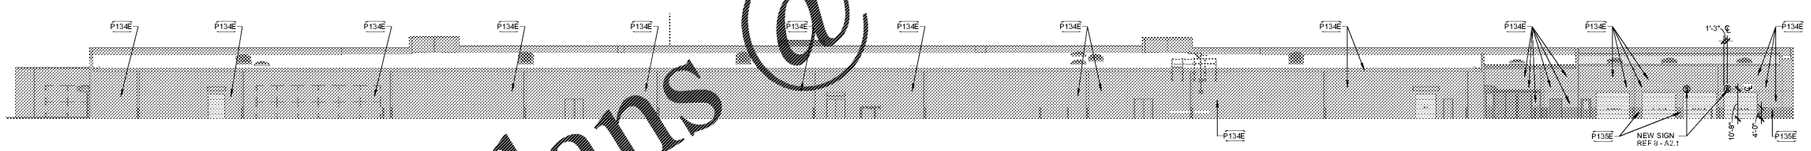

5 REAR ELEVATION
1" = 20'-0"

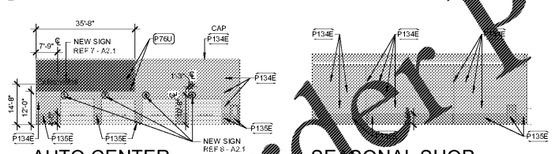

4 AUTO CENTER FRONT ELEVATION
1" = 20'-0"

3 SEASONAL SHOP REAR ELEVATION
1" = 20'-0"

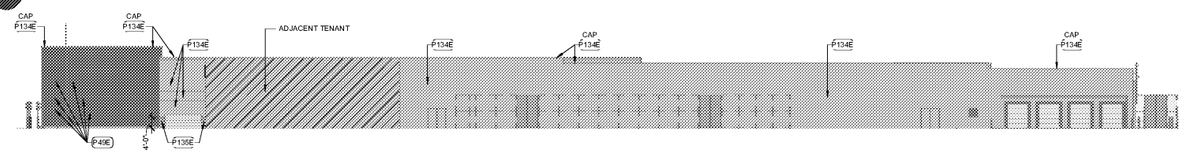

2 RIGHT ELEVATION
1" = 20'-0"

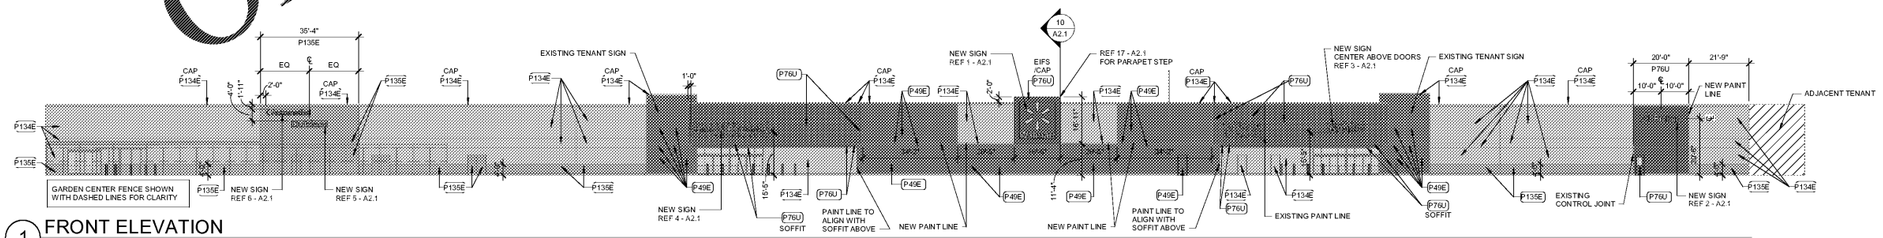

1 FRONT ELEVATION
1" = 20'-0"

3/31/2021 9:17:59 AM
C:\Revit2020\Local\2020\temp\Pyrite\Rvt_4C-BIG_Arch_v20_Pyrite-Ariane.rvt