Digitally signed by Ariane Tattershall
Date: 2021.03.31 12:49:33 -05'00'

SHEET NOTES

1. REF N1 FOR FINISH KEY.

PFC NOTES

1. WORK SHALL BE ACCOMPLISHED IN A MANNER THAT WILL NOT AFFECT CURRENT PHARMACY OPERATIONS.
2. ALL NECESSARY PRECAUTIONS SHALL BE TAKEN TO PROTECT PHARMACY EQUIPMENT DURING REPAIR WORK.
3. GENERAL CONTRACTORS SHALL LEAVE PHARMACY IN A CLEAN AND OPERATIONAL MANNER AT THE END OF EACH WORK SESSION
4. CUT CARPET AROUND FIXTURES.
5. REPLACE ALL GROMMET HOLES TO MATCH EXISTING LOCATIONS AND SIZES IN COUNTERS TO RECEIVE NEW WORK.
6. NEW PAINT COLOR AND NEW LAMINATE TRANSITIONS ARE TO REMAIN WHERE EXISTING TRANSITIONS OCCUR.

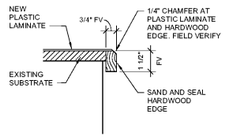

10 CABINET EDGE SECTION
3" = 1'-0"

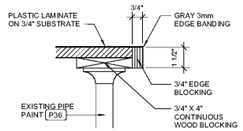

9 EDGE SECTION
3" = 1'-0"

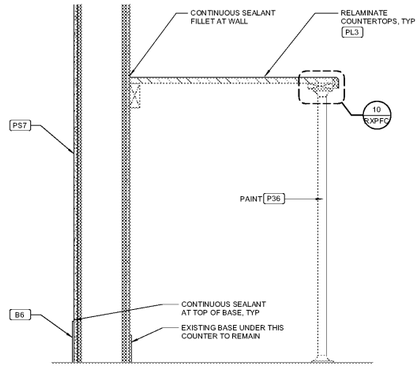

8 COUNTER SECTION
1 1/2" = 1'-0"

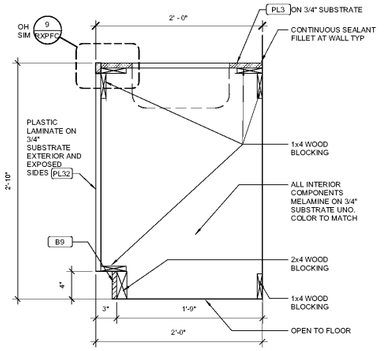

7 SINK CABINET SECTION
1 1/2" = 1'-0"

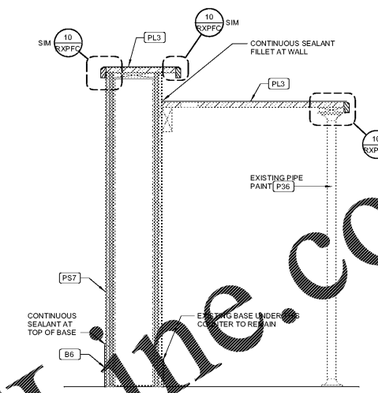

6 COUNTER SECTION
1 1/2" = 1'-0"

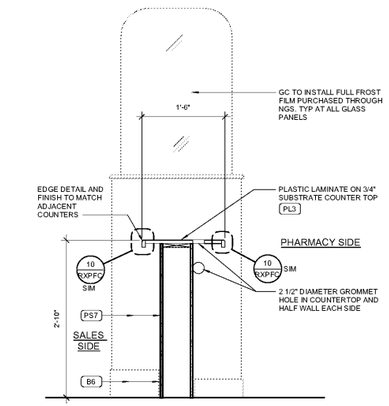

5 SECTION
1" = 1'-0"

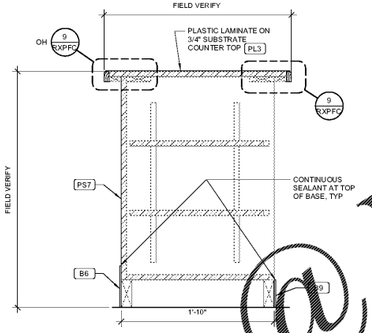

4 COUNTER SECTION
1 1/2" = 1'-0"

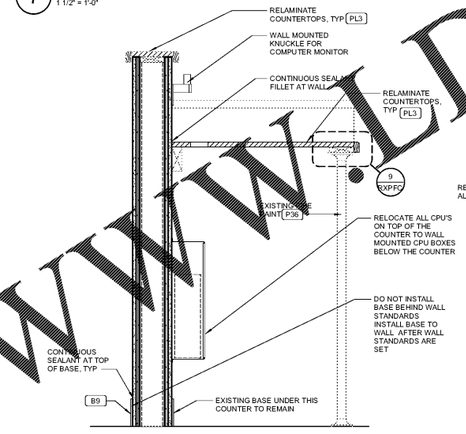

3 COUNTER SECTION
1 1/2" = 1'-0"

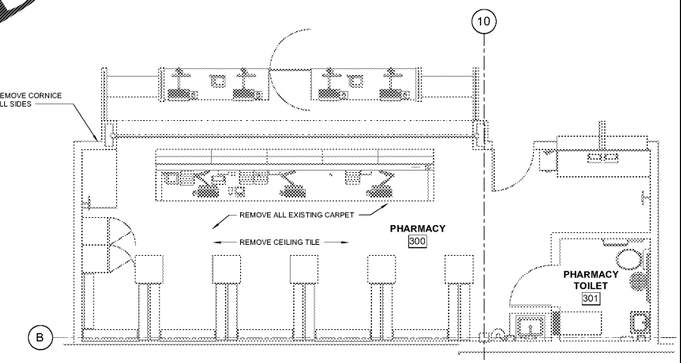

1A PHARMACY DEMO PLAN
1/4" = 1'-0"

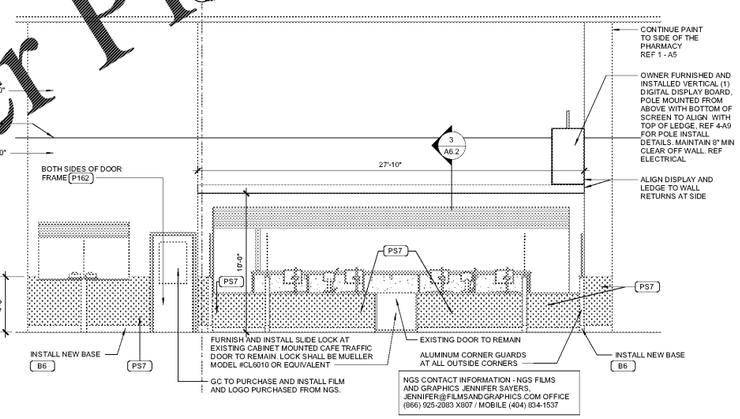

2 PHARMACY EXTERIOR ELEVATION
1/4" = 1'-0"

300 PHARMACY

WALLS
- PAINT ACCENT WALL P204 FULL HEIGHT. REF PLANS FOR EXTENTS. PAINT ALL REMAINING WALLS P131 SEMIGLOSS
- INSTALL NEW PLASTIC BASE B9 ON ALL WALLS EXCEPT BEHIND PHARMACY RACKS
- REPAIR DAMAGED WALLS BOTH INTERIOR AND EXTERIOR TYP

FLOOR
- REPLACE CUSHION BACK TILE CARPET C1 AND TRANSITION STRIP. REFERENCE FLOOR FINISH RESPONSIBILITY MATRIX

CEILING
- REPLACE ALL CEILING TILE, CLEAN CEILING GRID TO REMAIN
- CLEAN EXISTING LIGHT LENSES, SECURITY GLOBES, SPRINKLER HEADS AND HVAC FIXTURES TO REMAIN

CASEWORK
- RELAMINATE COUNTERTOPS PL3 REF 1-RXPFC FOR LOCATIONS
- REF 8-RXPFC FOR EDGES AT ALL TOPS RECEIVING NEW PLASTIC LAMINATE

301 PHARMACY TOILET

WALLS
- EXISTING TO REMAIN

FLOOR
- EXISTING TO REMAIN

CEILING
- EXISTING TO REMAIN

FINISHES
- ALL FINISHES ARE EXISTING TO REMAIN, EXCEPT AS NOTED BELOW
- CLEAN FLOOR, WALL FINISH, CEILING, PLUMBING FIXTURES, TOILET ACCESSORIES, AND HARDWARE TO LIKE-NEW CONDITION. REF SPEC 01740. COORDINATE WITH STORE MANAGEMENT FOR SIGN-OFF AFTER RESTROOMS HAVE BEEN CLEANED.

PHARMACY CUSTOMER SIDE

WALLS
- PAINT EXTERIOR WALLS AT PHARMACY P209 BELOW 14'-0" AND P162 ABOVE 14'-0"
- INSTALL NEW PLASTIC LAMINATE PS7 AND PLASTIC BASE B6
- INSTALL NEW LEDGE

1 PHARMACY PLAN
1/4" = 1'-0"

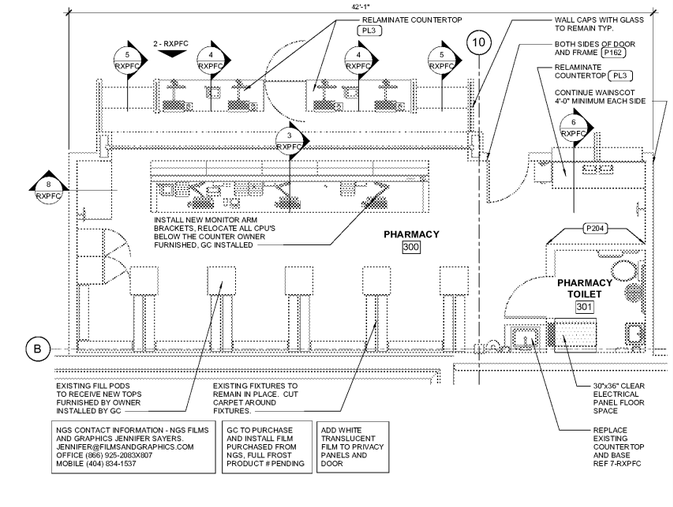

Order Plans @ WWW.DILine.com

SGA Design Group, P.C.
1437 South Boulder, Suite 550
Tulsa, Oklahoma 74119-3609
p. 918.587.8900
f. 918.587.8901
www.sgadesigngroup.com

STIPULATION FOR REUSE
THESE DRAWINGS AND SPECIFICATIONS ARE THE PROPERTY AND COPYRIGHTED WORK OF SGA DESIGN GROUP, P.C. AND ARE NOT TO BE USED IN WHOLE OR IN PART FOR ANY OTHER PROJECT OR EXTENSIONS OF THIS PROJECT WITHOUT THE WRITTEN PERMISSION OF SGA DESIGN GROUP, P.C. ANY UNAUTHORIZED USE SHALL BE AT THE USER'S SOLE RISK AND WITHOUT LIABILITY TO SGA DESIGN GROUP, P.C.

CONSULTANTS

Walmart
PRATTVILLE, AL
1903 COBBS FORD RD
STORE NO. 0483-249
JOB NUMBER: 20684088 | PROTO:
188
2021 MAJOR PROJECT

ISSUE BLOCK

CHECKED BY:	ATR/ROA/VT
DRAWN BY:	AR
PROTO CYCLE:	01/29/21
DOCUMENT DATE:	03/31/21

THE RECORD COPY OF THIS DRAWING IS ON FILE AT THE OFFICES OF SGA DESIGN GROUP.
THIS ELECTRONIC DOCUMENT IS RELEASED FOR THE PURPOSE OF REFERENCE, COORDINATION, AND/OR FACILITY MANAGEMENT. THIS DRAWING SHALL NOT BE CONSIDERED FINAL OR VALID UNLESS IT IS SIGNED AND SEALED BY THE ARCHITECT.

STATE OF ALABAMA
ARIANE V. TATTERSHALL
8016
REGISTERED ARCHITECT
03/31/2021

PAINT, FIX, CLEAN (PFC) PLAN AND DETAILS

SHEET: RXPFC

3/30/2021 5:33:31 PM
C:\Revit2020\Rvt 2020\Prototypes\Rvt_AL\483_Rvt_20_Prototype_Levels.rvt