Digitally signed by Ariane Tattershall
DN:
2021.03.31 12:49:34-05'00'

REFR FEED:
"T" = TOP FED
"B" = BOTTOM FED

REFRIGERATED CASE LEGEND

WDS NO.	QTY.	CASE LENGTH/ DOOR NO.	DESCRIPTION	REFR FEED	MFR OR SUPPLIER	MODEL NO.	NOTES
R0700.003	2		PUSH THROUGH VESTIBULE (42X90)	-	KPS GLOBAL	PCAV	
RD1069.652	6	6FT	UNITIZED SELF-SERVICE ISLAND CENTER	B	HILL PHOENIX, INC.	QC-R-35-IC	5
RD1069.652	2	12FT	UNITIZED SELF-SERVICE ISLAND CENTER	B	HILL PHOENIX, INC.	QC-R-35-IC	5
RD2020.642	1	12FT	SERVICE	B	HILL PHOENIX SPECIALTY PRODUCTS	BMD-R	5
RD4018.052	1	8FT	MULTI-DECK	B	KYSOR/WARREN	DX6XN	5
RD4018.052	2	8FT	MULTI-DECK	T	KYSOR/WARREN	DX6XN	5
RD4018.052	3	12FT	MULTI-DECK	T	KYSOR/WARREN	DX6XN	5
RD9009.005	1	6FT	SINGLE DECK ISLAND	N/A	STRUCTURAL CONCEPTS CORP.	MIR	5
RH0122.000	1	4FT	SELF-SERVICE	N/A	CUSTOM DELIS EQUIPMENT CO INC	DILW-SS	5
RH0135.000	1	8FT	SERVICE SELF-SERVICE	N/A	CUSTOM DELIS EQUIPMENT CO INC	ILW-CB-SS	5

LED LIGHTING CONVERSION CASE COUNT

CASE DESCRIPTION	CASE LENGTH	QTY
MULTI-DECK (FRESH MEAT)	6FT	-
	8FT	-
	12FT	3

NOTE:
MIN 4 WEEKS PRIOR TO INSTALLATION, GC TO CONTACT WALMART SUPPLIER (wmreactive@loebelectric.com) TO PLACE AN ORDER

WALK-IN DOOR LEGEND

WDS NO.	QTY.	DESCRIPTION	DOOR COLOR	NOTES
R0620.001	2	SWING DOOR WITH STRIP CURTAIN (42X90)	-	-

SERVICE DELI EQUIPMENT SCHEDULE

WDS NO.	QTY.	DESCRIPTION	NOTES
D104	1	BLAST CHILLER	-

STAINLESS STEEL EQUIPMENT LEGEND

WDS NO.	QTY.	DESCRIPTION	NOTES
SS006	1	HAND SINK 16X14 (14X16) PEDESTAL WITH RH SPLASH	

MISC. GROCERY EQUIPMENT LEGEND

WDS NO.	QTY.	DESCRIPTION	NOTES
R5003.000	8	WALK-IN PANELS	10, 11

WEDGE EQUIPMENT LEGEND

WDS NO.	QTY.	DESCRIPTION	MFR OR SUPPLIER	MODEL NO.	NOTES
W500	2	18 X 34 WEDGE	QUALSERV SOLUTIONS LLC	WMDW18ANG	
W507	1	36" PREBUILT WEDGE ASSEMBLY	QUALSERV SOLUTIONS LLC	WMWG36ST	

GENERAL WEDGE NOTES:
A. GC FURNISHED AND INSTALLED.
B. SIDE SCRIBE PIECES PROVIDED WITH WEDGE. FIELD CUT TO FIT.
C. WEDGE TOP PIECE PROVIDED WITH WEDGE. FIELD CUT TO FIT.

GROCERY DRY WEDGE KIT CONTACT:
QUALSERV
(479) 646-8386 x-310 ATTN: DION CHAMBERS
TWO WEEK MINIMUM LEAD TIME

EQUIPMENT NOTES

1. REFERENCE SHEET A1 FOR EQUIPMENT LOCATION
5. FINISHES FOR OWNER SUPPLIED EQUIPMENT ARE SPECIFIED PER BID ALIGNMENT BETWEEN OWNER AND OEM
10. EQUIPMENT INSTALLED BY EQUIPMENT SUPPLIER
11. RETROFIT DOORS/LIDS PROVIDED BY OWNER AND INSTALLED BY EQUIPMENT SUPPLIER
16. SCALE STAND FURNISHED BY OEM AND INSTALLED BY GC

GENERAL EQUIPMENT NOTES

A. ALL EQUIPMENT IS SUPPLIED BY OWNER, INSTALLED BY THE GENERAL CONTRACTOR, GENERAL CONTRACTOR TO MAKE FINAL UTILITY CONNECTIONS, UNLESS OTHERWISE NOTED
B. REFERENCE SPECIFICATIONS FOR REFRIGERATED AND HOT DISPLAY CASES FOR SUPPLIED BY, INSTALLED BY, AND FINAL CONNECT BY
C. REFERENCE SPEC APPENDIX A FOR MANUFACTURER AND MODEL NUMBERS NOT LISTED IN EQUIPMENT LEGENDS
D. OWNER TO SUPPLY SS FIXTURES BY WIN-HOLT

KEYNOTES

1.17 EXISTING MEAT CASES TO BE RETROFITTED W/LED LIGHTS FURNISHED BY WALMART AND INSTALLED BY GC. REF ELECTRICAL.

16.05 INSTALL INSECT CONTROL UNIT TYPE NOTED BESIDES UNIT.

INSECT CONTROL UNIT LEGEND

FINAL NUMBER OF UNITS RECEIVED IS DETERMINED BY THE WALMART FOOD SAFETY & HEALTH PEST MANAGEMENT AND PEST ELIMINATION SERVICES PROVIDER

TYPE	TOTAL	D
D	1	

NOTES:
1. ALL UNITS TO BE INSTALLED BY THE PEST ELIMINATION SERVICES PROVIDER.
2. UNITS ARE NOT TO BE INSTALLED ABOVE ANY FOOD SERVICE/PREP EQUIPMENT
3. UNITS ARE TO BE INSTALLED (INDICATED WITH BROWN RECEPTACLES AND COVERS) AS INSTRUCTED WITHIN THE CONSTRUCTION DOCUMENTS, REFERENCE ARCHITECTURAL AND ELECTRICAL DRAWINGS FOR PROPER LOCATION

SHEET NOTES

1. STUD WALL DIMENSIONS ARE TO THE FACE OF THE STUDS.
2. ROUTE ALL UTILITY SERVICE LINES (PIPES AND CONDUIT) WITHIN STUD WALLS WHEREVER POSSIBLE. ON COOLER/FREEZER PANELS IN FOOD PREP AREAS WHERE UTILITIES MUST BE EXPOSED, CONTRACTOR TO HAVE THE OPTION OF THE FOLLOWING:
   a. SURFACE MOUNT UTILITIES WITH NON-CORROSIVE ANCHORS; SEAL BOTH SIDES OF PIPE/CONDUIT TO PANEL CONTINUOUSLY WITH SEALANT.
   b. INSTALL UTILITIES 1/2" OFF FACE OF PANEL TO ALLOW FOR CLEANING; USE ONLY NON-CORROSIVE MATERIALS FOR SPACERS AND ANCHORS.
   c. COVER UTILITIES WITH 20 GAUGE STAINLESS STEEL BENT PLATES MOUNTED TO WALL WITH NON-CORROSIVE ANCHORS; APPLY CONTINUOUS SEALANT ALONG EDGES AND JOINTS.
3. PROVIDE CONT USDA APPROVED SEALANT AT ALL JOINTS BETWEEN MATERIALS ON WALLS AND FLOORS IN FOOD PREPARATION COOLER AND FREEZER AREAS.
4. NOT USED.
5. PROPER INSTALLATION OF JOINT SEALANTS IS CRITICAL TO MEETING WALMART QUALITY ASSURANCE STANDARDS. PROVIDE SEALANTS IN ACCORDANCE WITH DRAWINGS AND SPECIFICATIONS. REFERENCE SECTION 07900 FOR SEALANT SCHEDULE
6. ALL JOINTS BETWEEN DISSIMILAR MATERIALS SHALL BE SEALED AS REQUIRED FOR A COMPLETE AND PROPER INSTALLATION, REGARDLESS OF WHETHER SHOWN ON THE DRAWINGS OR INDICATED IN THE SPECIFICATIONS. SUCH JOINTS NOT SHOWN OR SCHEDULED SHALL BE SEALED WITH SEALANTS AS RECOMMENDED BY THE MANUFACTURER FOR THE SPECIFIC APPLICATION.
7. INTERIOR SEALANTS USED IN FOOD PREPARATION AREAS SHALL MEET THE REQUIREMENTS FOR USE IN USDA REGULATED FACILITIES
8. PROVIDE STEEL CLOSURE PANELS AT ALL VERTICAL GAPS AND HORIZONTAL GAPS 52" OR LOWER BETWEEN REFRIGERATED CASES, WALLS AND/OR EQUIPMENT. REF 7 - GA3
9. COORDINATE REMOVAL AND DISPOSAL OF EXISTING REFRIGERATED CASES AND FIXTURES WITH INSTALLATION OF NEW REFRIGERATED CASES AND FIXTURES. EXISTING REACH-IN FROZEN CASES TO BE RELOCATED OR REMOVED SHALL BE USED ON A TEMPORARY BASIS DURING CONSTRUCTION OF NON-SERVICE SEAFOOD AREA. TEMPORARY CASES SHALL BE REMOVED ONCE THE NEW CASES ARE DELIVERED AND OPERATIONAL.
10. DIMENSIONS OF REFRIGERATED CASES ARE TO THE OUTERMOST POINTS OF THE CASES; ENDCAPS AND BUMPERS ARE CONSIDERED PART OF THE CASE, WHERE THEY OCCUR. DIMENSIONS ON THE FIXTURE PLANS ARE FOR LAYOUT AND OWNER-FURNISHED ITEMS ONLY AND ARE NOT TO BE USED FOR LOCATION OF WALLS AND OTHER CONTRACTOR-BUILT ITEMS
11. ALL NEW (NON-MOVEABLE) EQUIPMENT INCLUDING SINKS, OVENS, AND REFRIGERATED EQUIPMENT SHALL BE SEALED TO THE WALLS. BASE OR LEGS SHALL BE SET IN A BED OF SEALANT WITH EXCESS REMOVED. MOVEABLE EQUIPMENT SHALL NOT BE SEALED.
12. ALL COOLER BOX MODIFICATIONS TO BE PERFORMED BY COOLER/FREEZER MANUFACTURER. RELATED SLAB WORK BY GC.
13. NOT USED.
14. NOT USED.
15. REFER TO SHEET GA3 FOR SANITARY COVE BASE DETAILS.
16. NOT USED.

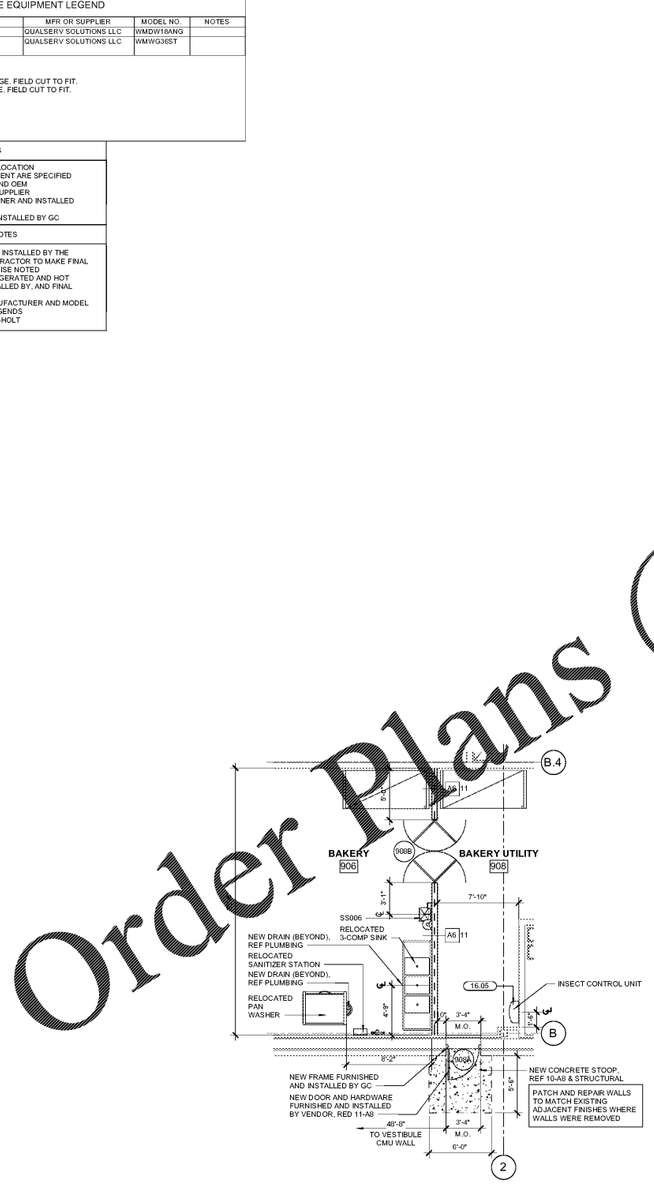

2 ENLARGED GROCERY FLOOR PLAN
3/16" = 1'-0"

900 GROCERY SALES

WALLS
- GYP BD: REF A1 FOR PAINT. INSTALL PS7 WAINSCOT AND DB5 BASE UNO. EXTEND WAINSCOT AND BASE AT EXPOSED WALL TO NEAREST MERCHANDISE RACK. REF 1-A3.
- CMU: REF A1 FOR PAINT. WHERE BASE IS EXISTING, IT IS ETR.

FLOOR
- REF SHEET A1.1 FOR FLOOR FINISH PLAN.

CEILING
- REF SHEET SA1 FOR CEILING SCHEDULE.

906 BAKERY, 908 BAKERY UTILITY

WALLS
- AT NEW WALLS: INSTALL NEW FRP1, SCB1, SEAL AT TOP AND BOTTOM

FLOOR
- PATCH AND/OR REPAIR DAMAGED FLOORING TO MATCH EXISTING ADJACENT

CEILING
- REF SHEET SA1 FOR CEILING SCHEDULE
- MODIFY CEILING GRID AND TILE ACTGOACT2 AT LOCATION OF REMOVED AND NEW WALLS TO ALIGN WITH EXISTING CEILING GRID. INSTALL AT EXISTING CEILING HEIGHT.

935 CAKE DECORATING

WALLS
- INSTALL FAUX TILE PANELS, REF 1-GA1.1, FINISH PLAN FOR EXTENTS.

FLOOR
- ETR

CEILING
- REF SHEET SA1 FOR CEILING SCHEDULE.

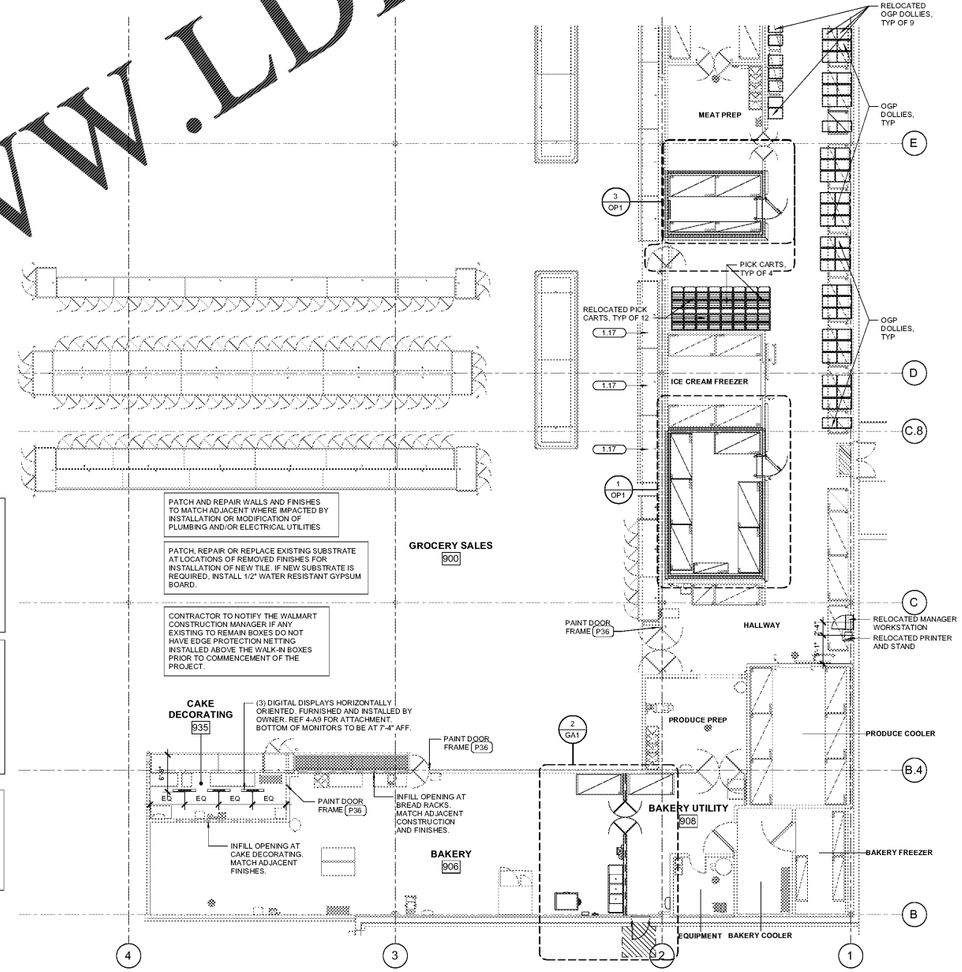

1 GROCERY FLOOR PLAN
1" = 10'-0"

Order Plans @ www.LDILine.com

SGA Design Group, P.C.
1437 South Boulder, Suite 550
Tulsa, Oklahoma 74119-3609
p. 918.587.8900
f. 918.587.8901
www.sgadesigngroup.com

STIPULATION FOR REUSE

THIS DRAWING WAS PREPARED FOR WALMART STORES, INC. CONSTRUCTION PROJECTS WITH ITS ISSUE AND REVISION DATES AS SHOWN. SUCH DATES FIXE ITS USE FOR A DIFFERENT PURPOSE OR PROJECT. ANY REUSE BY ANYONE ON ANOTHER PROJECT OR FOR EXTENSIONS OF THIS PROJECT WITHOUT WRITTEN VERIFICATION OR ADAPTATION BY THE ARCHITECT FOR THE INTENDED REUSE WILL BE AT OWNER'S SOLE RISK AND WITHOUT LIABILITY TO THE ARCHITECT AND CONSULTANTS. ANY SUCH REUSE OR ADAPTATION WITHOUT THE ARCHITECT'S WRITTEN VERIFICATION OR ADAPTATION SHALL ENTITLE THE ARCHITECT TO COMPENSATION FOR SERVICES PERFORMED FOR SUCH PURPOSE.

CONSULTANTS

Walmart
PRATTVILLE, AL
1903 COBBS FORD RD
STORE NO. 0483-249

JOB NUMBER: 20684088 | PROTO: 188

2021 MAJOR PROJECT

ISSUE BLOCK

CHECKED BY:	ATJ/RO RO/AVT
DRAWN BY:	NL
PROTO CYCLE:	01/29/21
DOCUMENT DATE:	03/31/21

THE RECORD COPY OF THIS DRAWING IS ON FILE AT THE OFFICES OF SGA DESIGN GROUP.
THIS ELECTRONIC DOCUMENT IS PROVIDED FOR THE PURPOSE OF REFERENCE, COORDINATION, AND/OR FACILITY MANAGEMENT. THIS DRAWING SHALL NOT BE CONSIDERED FINAL OR COMPLETE UNLESS IT IS SIGNED AND SEALED BY THE ARCHITECT.

STATE OF ALABAMA
ARIANE V. TATTERSHALL
6016
REGISTERED ARCHITECT
03/31/2021

FRONT GROCERY PLAN

SHEET: GA1

3/30/2021 03:55 PM
I:\Walmart\Stores\1 2020\Prattville, AL\483_Arch_2D_Prototype_Update.rvt