Digitally signed by Ariane Tattershall
Date: 2021.03.11 12:49:24-05'00'
Ariane Tattershall

SHEET NOTES

1. REF N1 FOR FINISH KEY

LEGEND

- (A) STAINLESS STEEL CORNER GUARD FULL HEIGHT UNLESS NOTED OTHERWISE
- (B) STAINLESS STEEL CORNER TRIM FULL HEIGHT UNLESS NOTED OTHERWISE
- (C) STAINLESS STEEL CORNER TRIM FULL HEIGHT UNLESS NOTED OTHERWISE
- (D) STAINLESS STEEL EDGE TRIM FULL HEIGHT UNLESS NOTED OTHERWISE
- (E) STAINLESS STEEL CORNER TRIM FULL HEIGHT UNLESS NOTED OTHERWISE
- (F) STAINLESS STEEL CORNER TRIM FULL HEIGHT UNLESS NOTED OTHERWISE
- (G) STAINLESS STEEL CORNER TRIM FULL HEIGHT UNLESS NOTED OTHERWISE
- (H) STAINLESS STEEL EDGE TRIM FULL HEIGHT UNLESS NOTED OTHERWISE
- (J) STAINLESS STEEL INSIDE CORNER TRIM FULL HEIGHT UNLESS NOTED OTHERWISE

NOTES:

1. REF 3 - GA1.1 FOR CORNER GUARD AND TRIM DETAILS
2. INSTALL FAUX TILE PANELS (FT1) AT EXTENTS OF EXISTING TILE PRP/NRP IN CUSTOMER VISIBLE ARES.

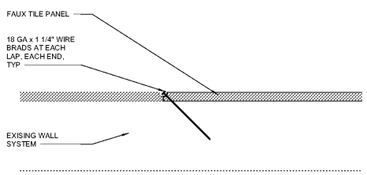

ENLARGED PLAN VIEW A

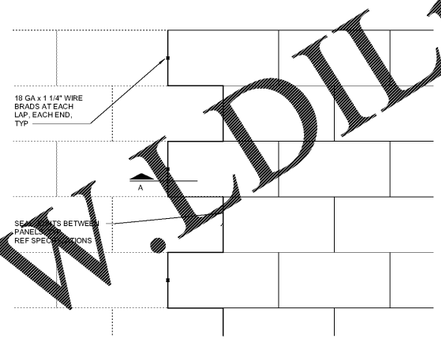

ELEVATION

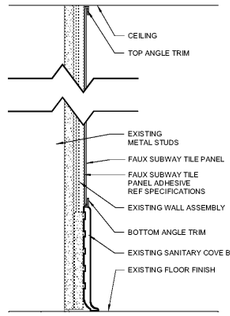

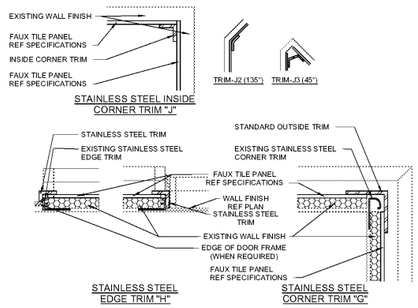

3 CORNER GUARD AND TRIM
6" = 1'-0"

STAINLESS STEEL BACKSPLASH SIZE		
PANEL	WIDTH	HEIGHT
A	2'-6"	2'-0"
B	2'-6"	2'-0"

STAINLESS STEEL BACKSPLASH ACCESSORIES	
DESCRIPTION	QUANTITY
END CAPS (2'-6")	4
END CAPS (2')	4
INSIDE CORNERS	X

NOTE:
1. FIELD MODIFY BACKSPLASH TRIM.

2. INSTALL SS PANEL(S) OVER TOP OF FAUX SUBWAY TILE WALL PANELS USING CONSTRUCTION ADHESIVE. REF SPECS.

2. VERIFY LOCATION OF EXISTING OUTLETS AND ENSURE SS PANELS ARE PLACED ADJACENT TO OUTLETS TO AVOID CUTTING SS PANELS IN THE FIELD

3. PROVIDE CONTINUOUS SEALANT AT ALL JOINTS AND PERIMETER OF SS PANELS.

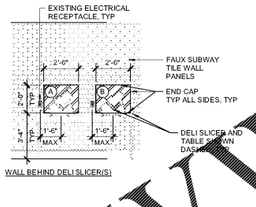

6 BACKSPLASH AT DELI SLICER(S)
1/4" = 1'-0"

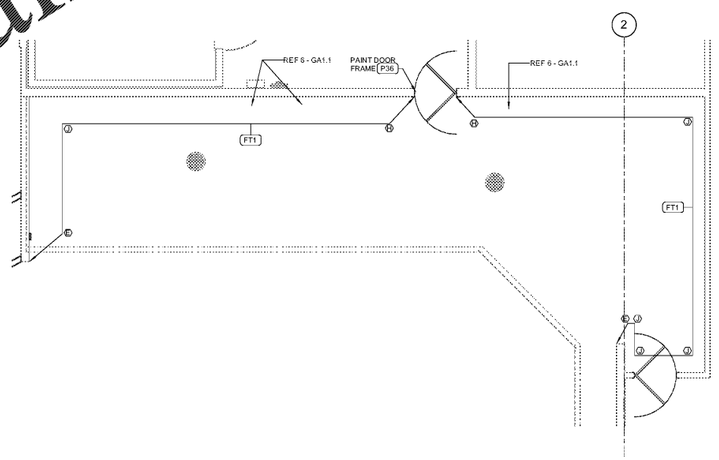

2 REAR GROCERY FINISH PLAN
1/4" = 1'-0"

5 ENLARGED FAUX TILE PANEL INSTALLATION DETAIL
3" = 1'-0"

4 FAUX TILE ENLARGED SECTION
3" = 1'-0"

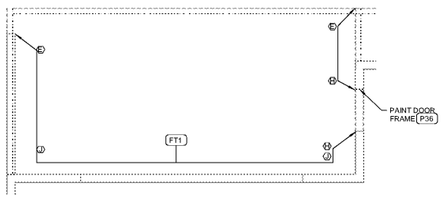

1 FRONT GROCERY FINISH PLAN
1/4" = 1'-0"

Order Plans @ WWW.LDILine.com

SGA Design Group, P.C.
1437 South Boulder, Suite 550
Tulsa, Oklahoma 74119-3609
p. 918.587.8900
f. 918.587.8901
www.sgadesigngroup.com

STIPULATION FOR REUSE
THIS DRAWING WAS PREPARED FOR WALMART STORES, INC.
CONTRACTOR/OWNER/CO'S WITH ITS ISSUE AND RECEIPT OF THIS DRAWING AGREES THAT THE ITEMS CONTAINED HEREIN SHALL NOT BE USED BY THE CONTRACTOR/OWNER/CO'S OR ANY OF THEIR EMPLOYEES OR ANYONE WORKING FOR THEM IN ANY WAY WITHOUT THE EXPRESS WRITTEN PERMISSION OF THE LICENSED ARCHITECTS AND ENGINEERS. ANY UNAUTHORIZED USE OF THESE DRAWINGS WITHOUT SUCH PERMISSION IS PROHIBITED AND THE CONTRACTOR/OWNER/CO'S AGREES TO INDEMNIFY AND HOLD HARMLESS WALMART STORES, INC. AND THE LICENSED ARCHITECTS AND ENGINEERS FROM ANY AND ALL CLAIMS ARISING FROM SUCH UNAUTHORIZED USE.

CONSULTANTS

Walmart
PRATTVILLE, AL
1903 COBBS FORD RD
STORE NO. 0483-249
188
2021 MAJOR PROJECT
JOB NUMBER: 20684088 PROTO:

ISSUE BLOCK

CHECKED BY:	ARIANE TATTERSHALL RO/AVT
DRAWN BY:	CL
PROTO CYCLE:	12/04/20
DOCUMENT DATE:	03/31/21

THE RECORD COPY OF THIS DRAWING IS ON FILE AT THE OFFICES OF SGA DESIGN GROUP.
THIS ELECTRONIC DOCUMENT IS RELEASED FOR THE PURPOSES OF CONSTRUCTION, PERMITTING AND/OR FACILITY MANAGEMENT. THIS DRAWING SHALL NOT BE CONSIDERED FINAL OR COMPLETE UNLESS IT IS SIGNED AND SEALED BY THE ARCHITECT.

STATE OF ALABAMA
ARIANE V. TATTERSHALL
30116
REGISTERED ARCHITECT
03/31/2021

FRONT GROCERY FINISH PLAN

SHEET:
GA1.1

3/30/2021 9:59:12 AM
P:\Projects\Store 0483\Images\Rev 06_ALABAMA_Arch_2D_Production_Loaded.rvt