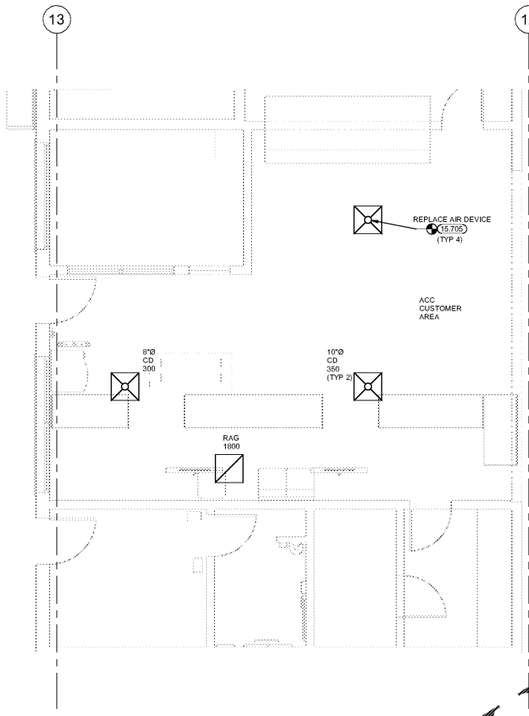

3 ACC MECHANICAL PLAN
1/4" = 1'-0"

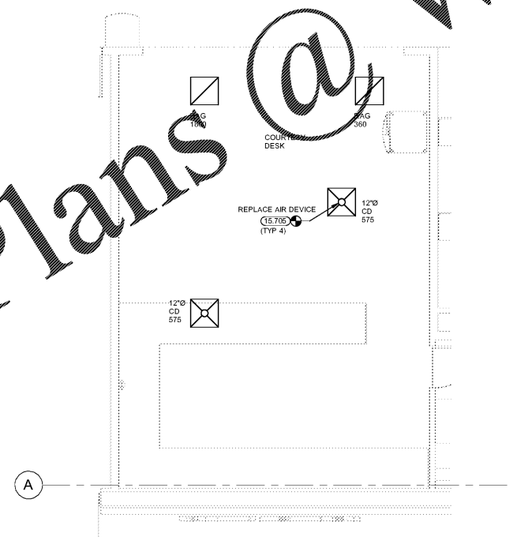

2 CUSTOMER SERVICE MECHANICAL PLAN
1/4" = 1'-0"

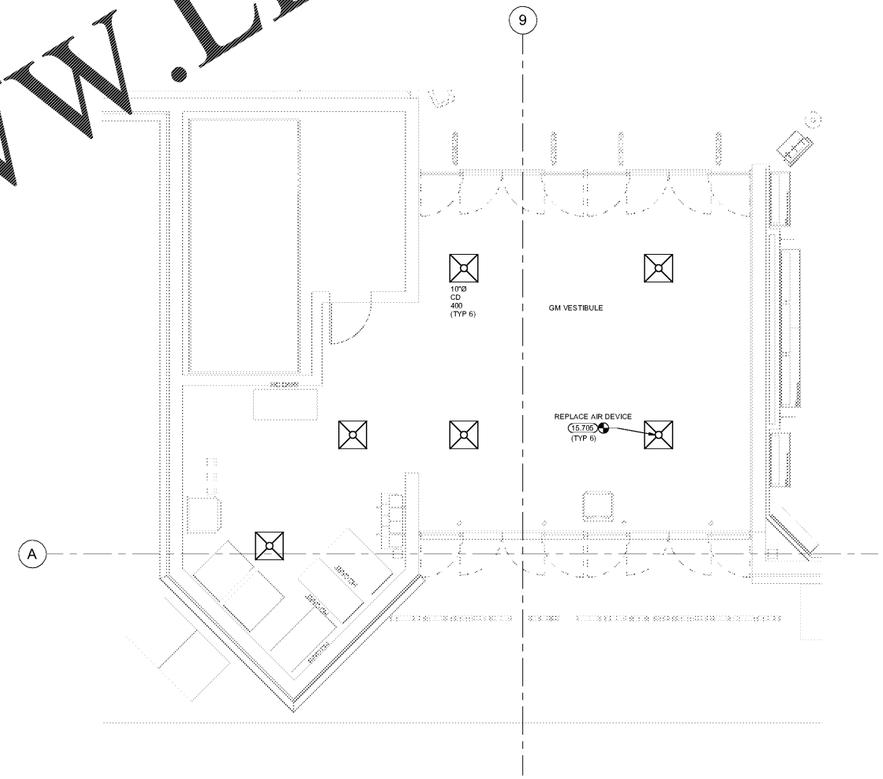

1 GM VESTIBULE MECHANICAL PLAN
1/4" = 1'-0"

Order Plans @ WWW.LDILine.com

EXISTING CONDITIONS WERE TAKEN FROM ORIGINAL DRAWINGS AND MAY NOT REFLECT EXACT "AS-BUILT" CONDITIONS. CONTRACTOR SHALL FIELD VERIFY ALL EXISTING CONDITIONS PRIOR TO SUBMITTING FINAL BIDS. CONTRACTOR SHALL CAREFULLY COORDINATE NEW WORK AND DEMOLITION WITH ALL OTHER DISCIPLINES AND EXISTING CONDITIONS.	EACH SUBCONTRACTOR IS RESPONSIBLE FOR HAVING A THOROUGH KNOWLEDGE OF ALL DRAWINGS AND SPECIFICATIONS IN THEIR RELATED FIELD. THE FAILURE TO ACQUAINT THEMSELF WITH THIS KNOWLEDGE DOES NOT RELIEVE THE RESPONSIBILITY OF PERFORMING THE WORK PROPERLY. NO ADDITIONAL COMPENSATION SHALL BE ALLOWED BECAUSE OF CONDITIONS THAT OCCUR DUE TO FAILURE TO FAMILIARIZE WORKERS WITH THIS KNOWLEDGE.

DUSTIN R. PADGET

STIPULATION FOR REUSE

THESE DRAWINGS, AND SPECIFICATIONS FOR THIS PROJECT, ARE AND SHALL REMAIN THE PROPERTY OF HENDERSON ENGINEERS ARCHITECTS, P.C. AND ARE NOT TO BE USED IN WHOLE OR IN PART FOR ANY OTHER PROJECT OR EXTENSION OF THIS PROJECT WITHOUT THE WRITTEN PERMISSION OF HENDERSON ENGINEERS ARCHITECTS AND SHALL NOT BE LOANED, COPIED OR DISCLOSED IN ANY MANNER WHATSOEVER WITHOUT THE WRITTEN PERMISSION OF HENDERSON ENGINEERS ARCHITECTS. ALL RIGHTS RESERVED.

CONSULTANTS

HENDERSON ENGINEERS
ARCHITECTS, P.C.
6500 I-DEKALB PKWY, STE. 200
ENTERPRISE, AL 36374
TEL 334-347-5000 FAX 334-347-3000
WWW.HENDERSONENGINEERS.COM
AL CORPORATE NO. CA-0186-E
EXPIRES 12/31/2020

Walmart

PRATTVILLE, AL
1500 CORBIN FORD ROAD
STORE NO. 00485-249

2021 MAJOR PROJECT

JOB NUMBER: 21805004S5 | PROTO: 1SB

ISSUE BLOCK

CHECKED BY:	AI
DRAWN BY:	TNJ
PROTO CYCLE:	01/29/21
DOCUMENT DATE:	03/31/21

ALABAMA LICENSED No. 39430-E PROFESSIONAL ENGINEER DUSTIN R. PADGET

03/30/2021

ENLARGED MECHANICAL PLANS

SHEET:
M1.2