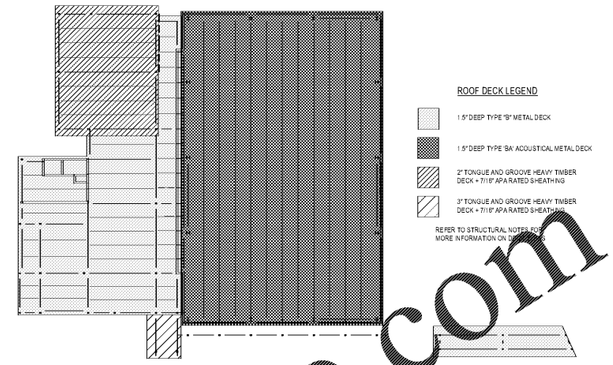

1 S102 OVERALL ROOF PLAN
1/16" = 1'-0"

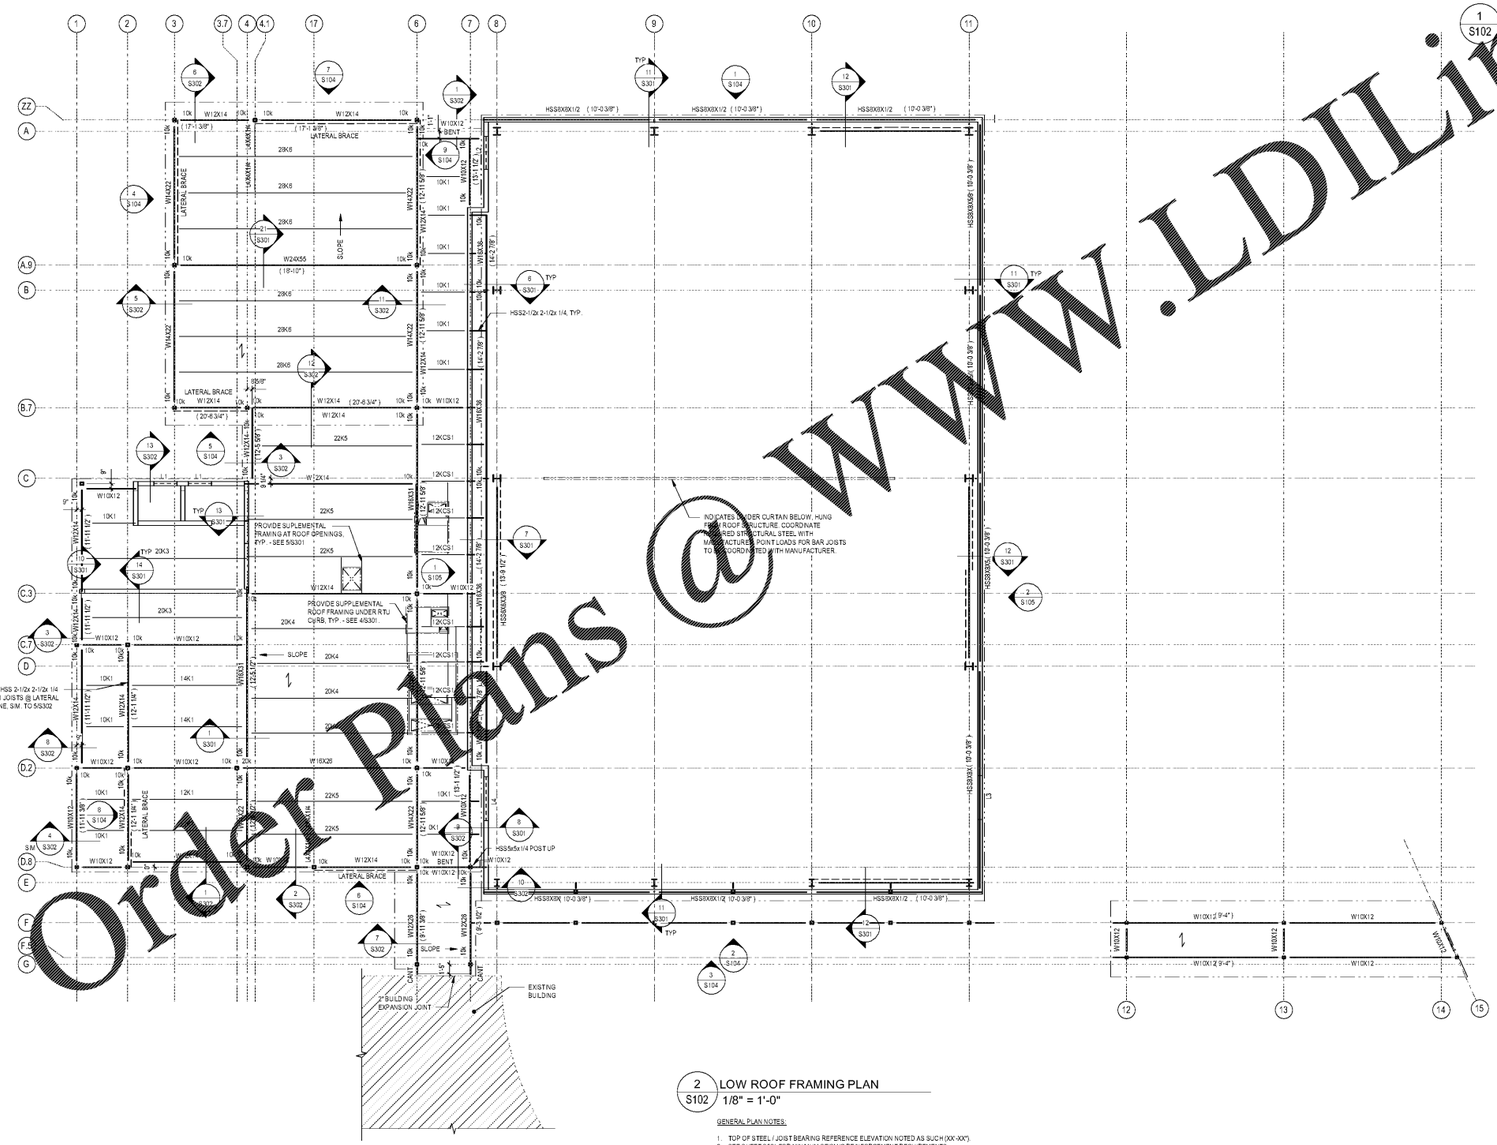

2 S102 LOW ROOF FRAMING PLAN
1/8" = 1'-0"

GENERAL PLAN NOTES:

1. TOP OF STEEL / JOIST BEARING REFERENCE ELEVATION NOTED AS SUCH (XX'-XX").
2. SEE SHEET S001 FOR MINIMUM SEISMIC REINFORCEMENT REQUIREMENTS.
3. SEE SHEET S401 FOR LINTEL SCHEDULE.
4. BEAM BEARING PLATES SHALL BE 3/4"x 6"x 0'-8" U.O.N.
5. SEE S001 FOR ROOF DECK TYPES.
6. BEAMS / JOISTS ARE EQUALLY SPACED BETWEEN GRIDS / GIRDERS U.O.N.

Order Plans @ WWW.LDILine.com

City of Asheville/ Parks & Recreation

DR. WESLEY GRANT SR. CENTER EXPANSION

285 LIVINGSTON STREET
ASHEVILLE, NC 28801

DESIGNER

CLARKNEXSEN

301 COLLEGE STREET, SUITE 300
ASHEVILLE, NORTH CAROLINA 28801
828-252-1808

CLARK NEXSEN LICENSE NUMBER: C-1128

KLOESEL
Engineering, PA
License C-1207
8 Magnolia Avenue, Suite 100
Asheville, North Carolina 28801
(828) 255-0780

PROFESSIONAL SEAL

NORTH CAROLINA PROFESSIONAL SEAL 032260 ENGINEER CHRISTOPHER J. CREAL
3/12/2021

SUBMITTAL
03.12.21
CONSTRUCTION DOCUMENTS

REVISIONS

KEY PLAN

SHEET
LOW ROOF FRAMING PLAN

S102

DRAWN: KMPA
CHKD: RSM
REVIEW: KMPA

CN 7904-A

S:\PROJ\...\S102.dwg
Plotted: 3/12/2021 9:03:03 - BrianRusk - Pro Desktop Plotting_SHEET INDEX FACILITIES_B1(1).ctb