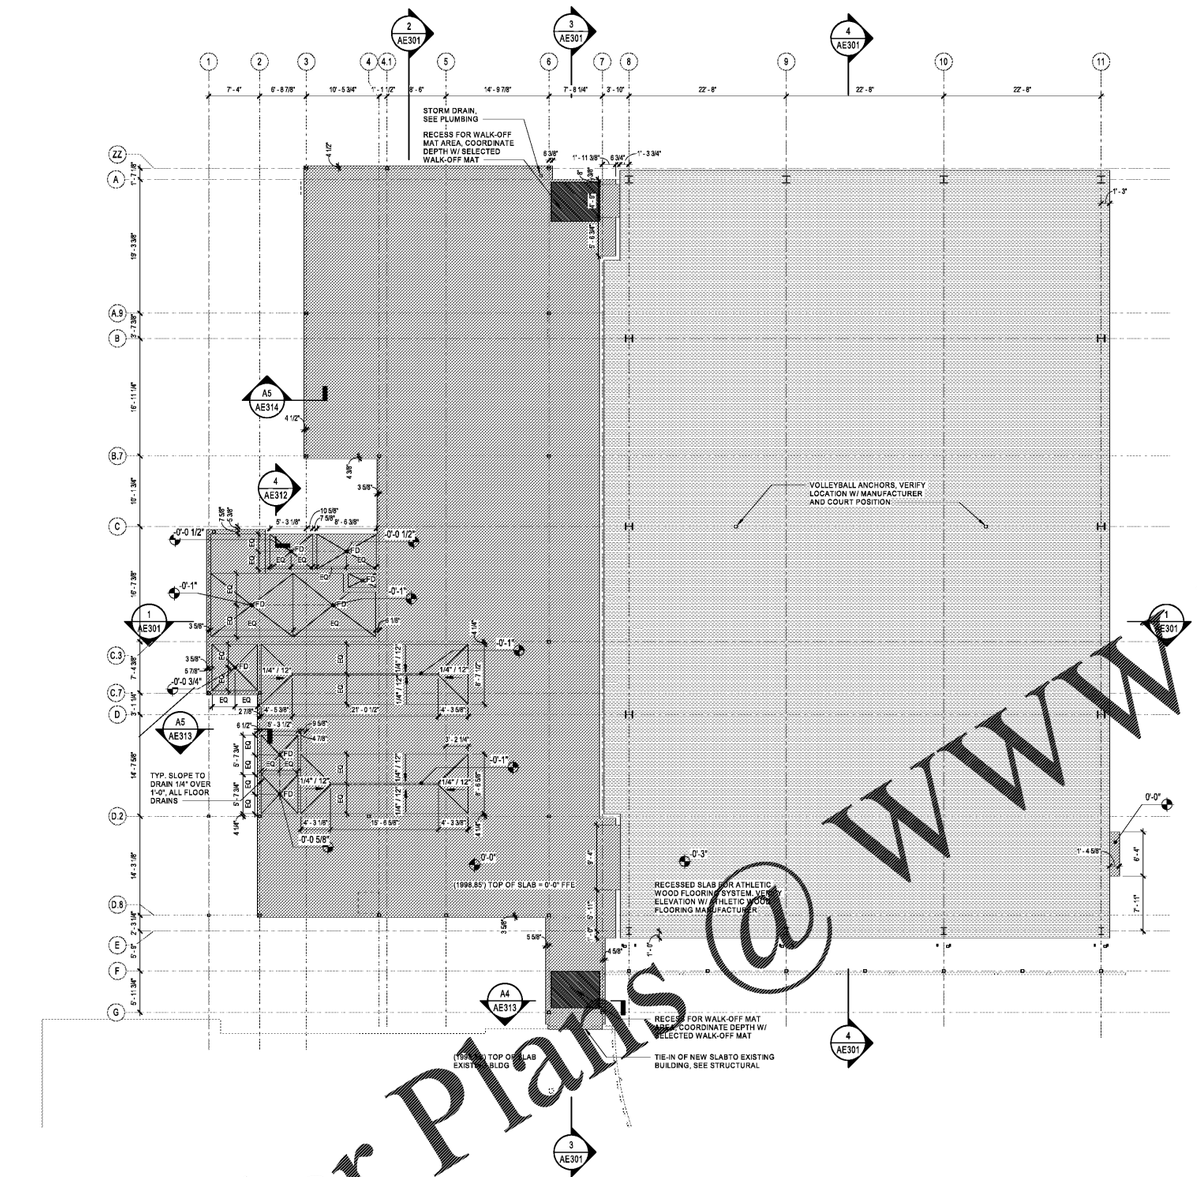


1 AE104 **SLAB EDGE PLAN**
1/8" = 1'-0" REF 3 / AD101

1. SLAB EDGE PLAN FOR SLAB EDGE INFORMATION ONLY. COORDINATE INSTALLATION OF ANY UNDERGROUND AND INGROUND ELEMENTS WITH ARCHITECTURE, MECHANICAL, PLUMBING AND ELECTRICAL DRAWINGS. COORDINATE WITH STRUCTURAL DWGS FOR SLAB THICKNESS.
2. DIFFERENT HATCHES ARE FOR SHOWING SLABS AT SAME HEIGHTS. FOR FINISHES SEE FINISH PLANS. EXPOSED CONCRETE FLOOR FINISH REQUIRES CAREFUL COORDINATION OF BELOW-SLAB INSTALLATION AND PENETRATIONS.
3. WHERE SLOPES TO FLOOR DRAINS ARE SHOWN ON SLAB EDGE PLAN, SLOPE 1/4" OVER 1'-0" TO DRAIN.
4. FOR CONTROL JOINTS SEE STRUCTURAL DRAWINGS.
5. COORDINATE WITH FLOOR PLAN FOR ANCHORS AND INSERTS.

Order Plans @ WWW.LDILine.com

City of Asheville/ Parks & Recreation

# DR. WESLEY GRANT SR. CENTER EXPANSION

885 LIVINGSTON STREET
ASHEVILLE, NC 28801

DESIGNER
CLARKNEXSEN
361 COLLEGE STREET, SUITE 300
ASHEVILLE, NORTH CAROLINA 28801
828.252.9858
CLARK NEXSEN LICENSE NUMBER: C-1928

PROFESSIONAL SEAL

2021.03.15 12:16:25-04'00'

SUBMITTAL
03.12.2021
CONSTRUCTION DOCUMENTS

REVISIONS

KEY PLAN

SHEET
SLAB EDGE PLAN & POOL DECK PLAN

AE104

DESIGN: Covington
DRAWN: Ashour
REVIEW: Chandler

CN 7904-A

3/15/2021 11:44:55 AM
C:\Users\ddavis\Documents\Revit_Acc\21-0508 Parks_DWG_AE_detached.rvt