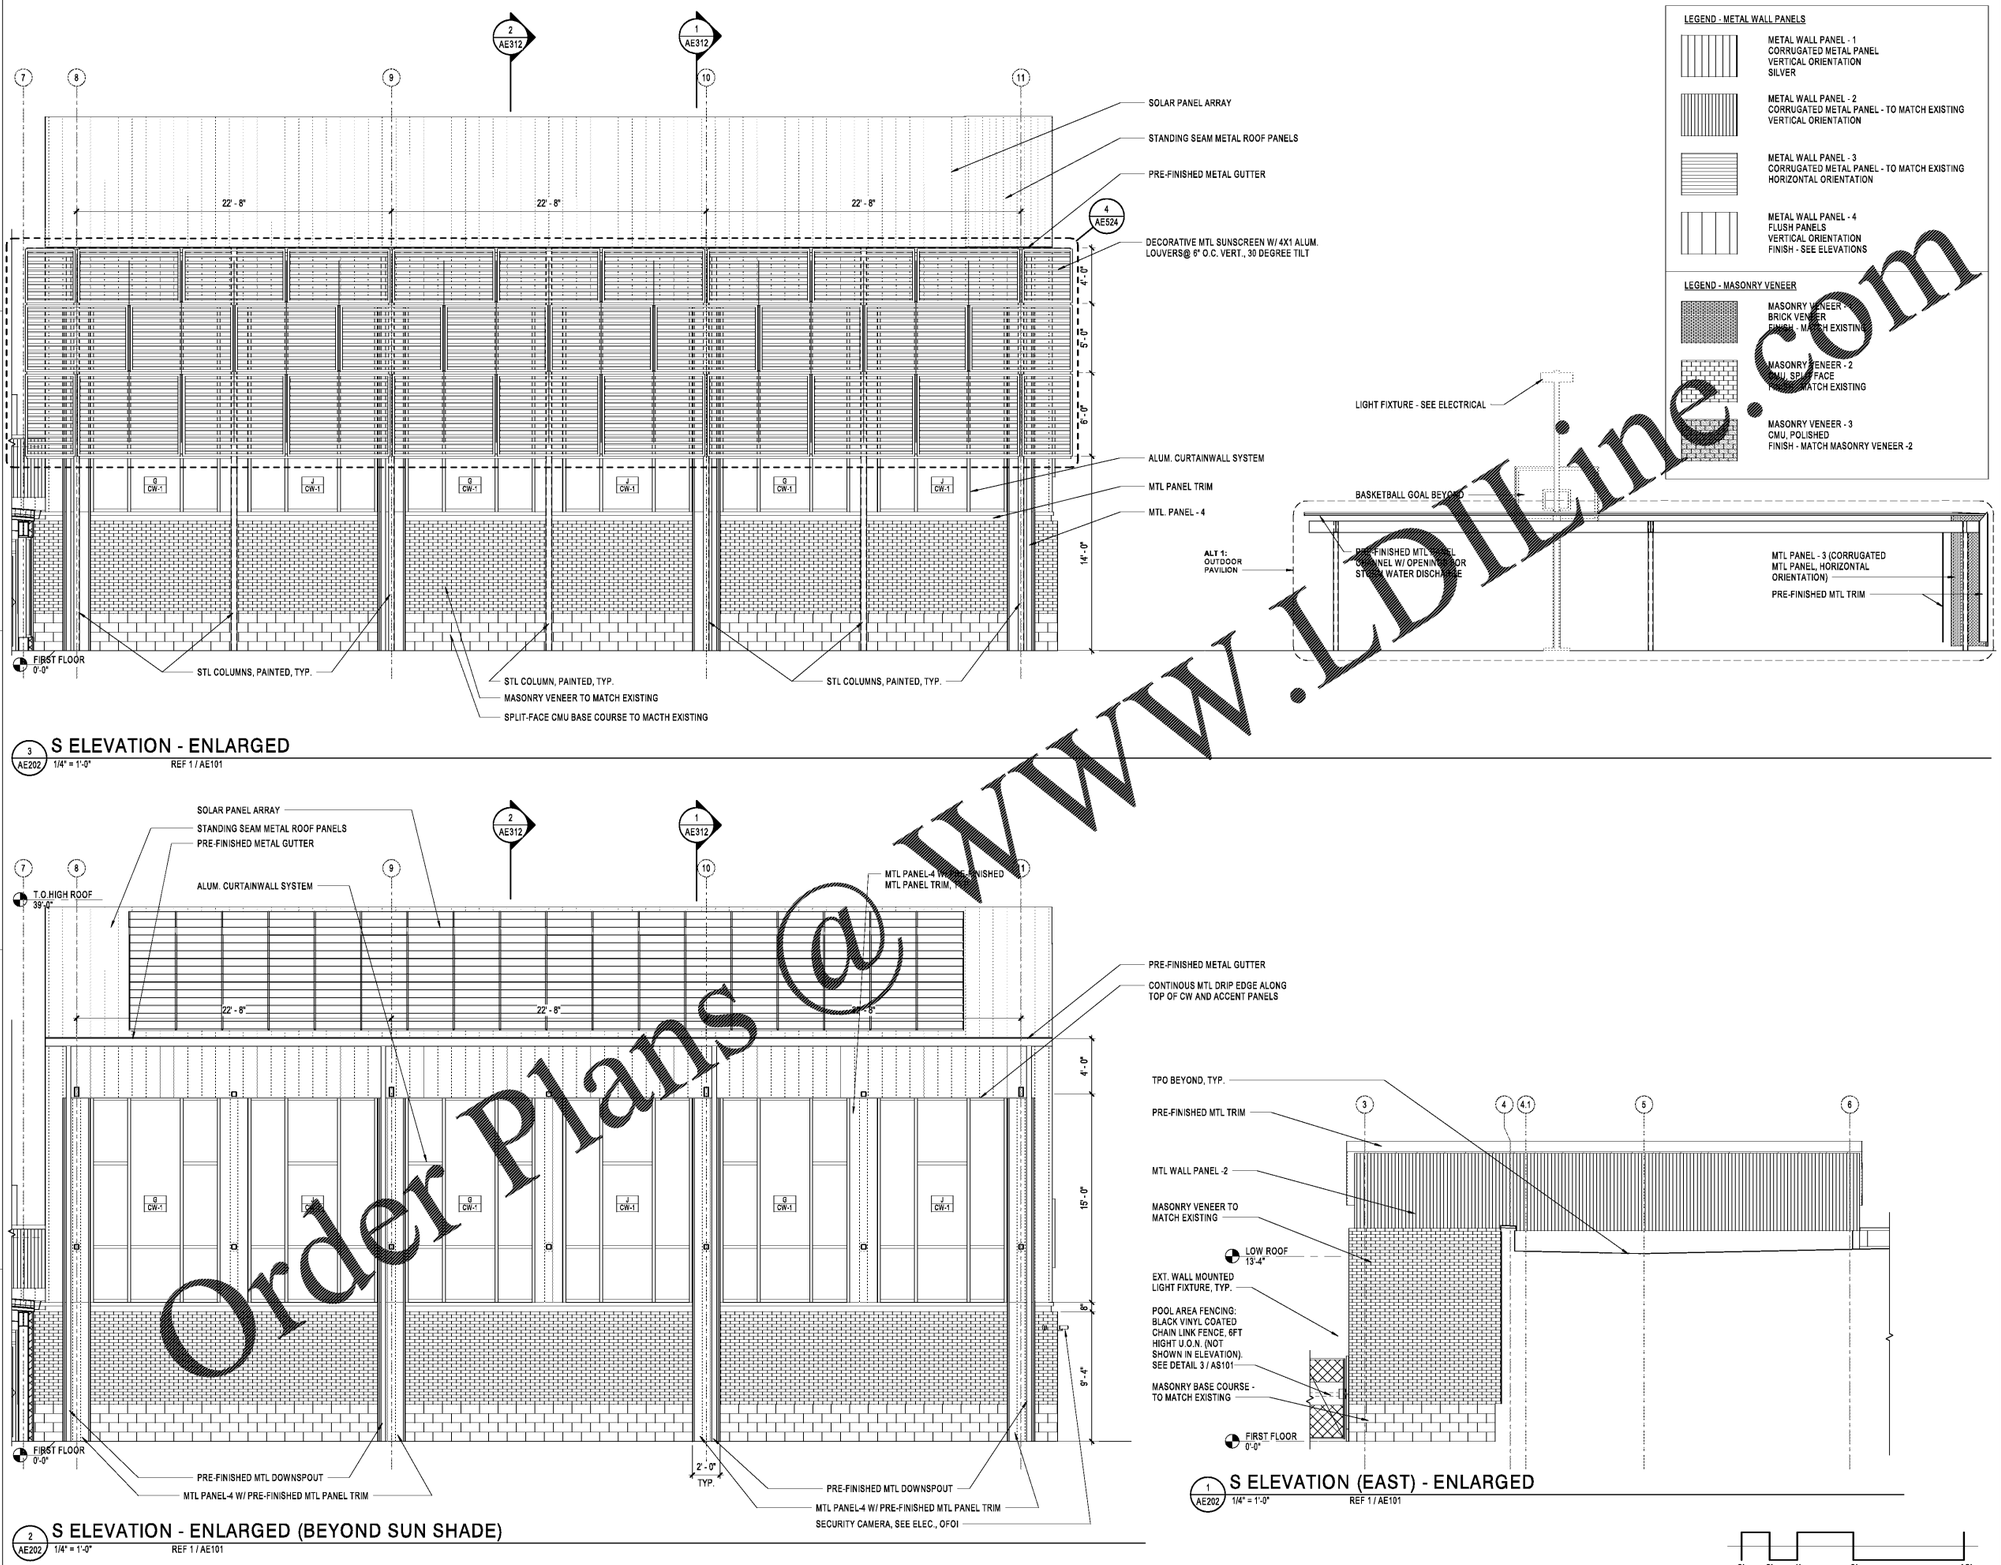

3 S ELEVATION - ENLARGED
3 / AE202 — 1/4" = 1'-0" — REF 1 / AE101

2 S ELEVATION - ENLARGED (BEYOND SUN SHADE)
2 / AE202 — 1/4" = 1'-0" — REF 1 / AE101

1 S ELEVATION (EAST) - ENLARGED
1 / AE202 — 1/4" = 1'-0" — REF 1 / AE101

0' 2' 4' 8' 16'

Order Plans @ www.LDLine.com

City of Asheville/ Parks & Recreation

DR. WESLEY GRANT SR. CENTER EXPANSION

885 LIVINGSTON STREET
ASHEVILLE, NC 28801

DESIGNER

CLARKNEXSEN
361 COLLEGE STREET, SUITE 300
ASHEVILLE, NORTH CAROLINA 28801
828.252.9808

CLARK NEXSEN LICENSE NUMBER: C-1928

CORPORATE SEAL

CLARK NEXSEN, INC. CERT NO. 50680 ASHEVILLE, NC

PROFESSIONAL SEAL

2021.03.15 12:16:27-04'00'

SUBMITTAL
03.12.2021
CONSTRUCTION DOCUMENTS

REVISIONS

KEY PLAN

SHEET
ENLARGED ELEVATIONS

AE202

DESIGN: Designer
DRAWN: Author
REVIEW: Checker

CN 7904-A