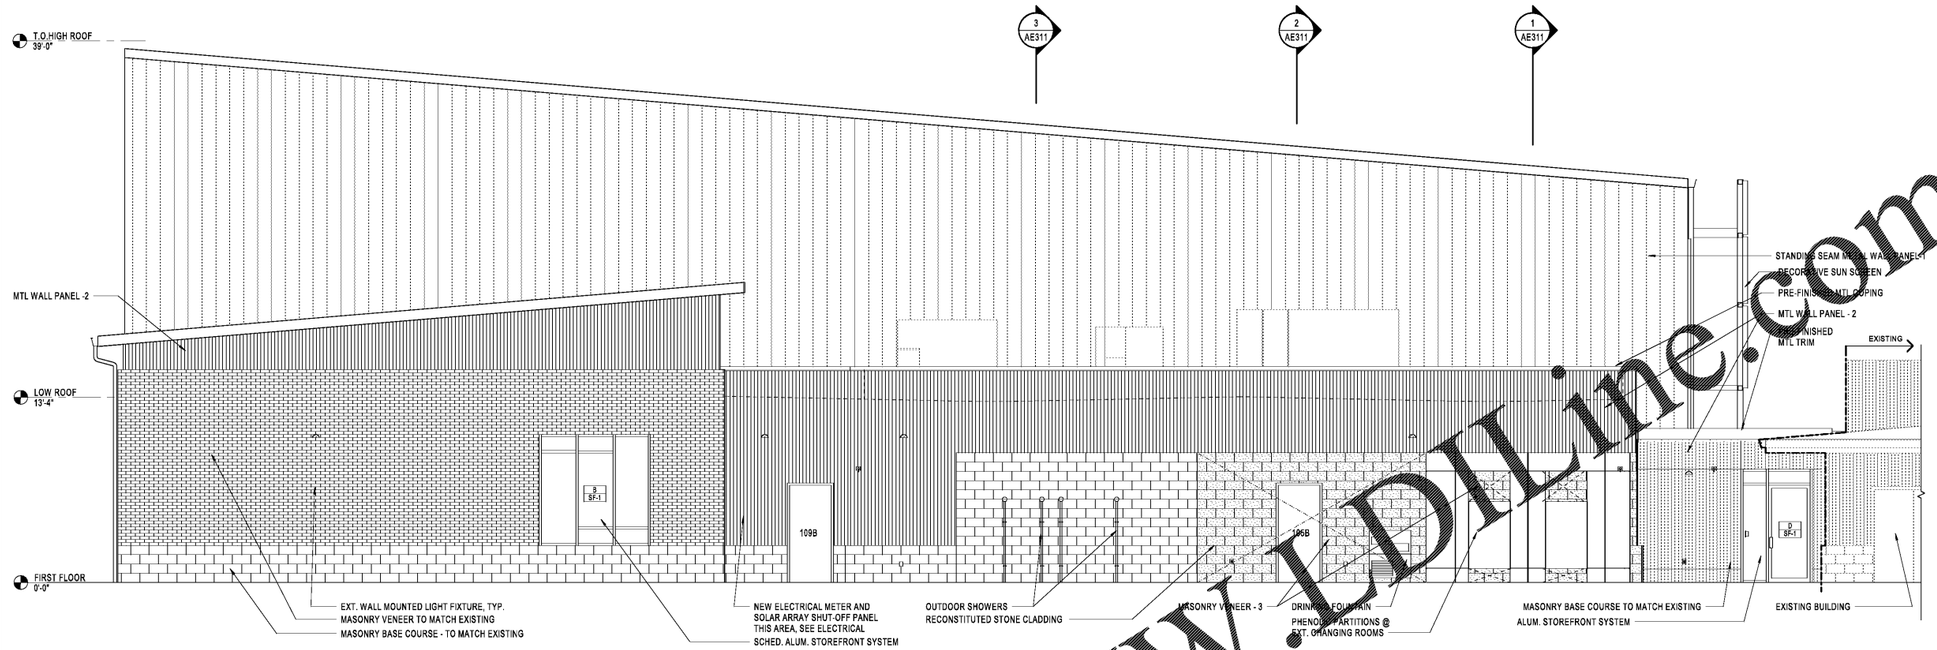

2 AE205 W ELEVATION - ENLARGED
1/4" = 1'-0"

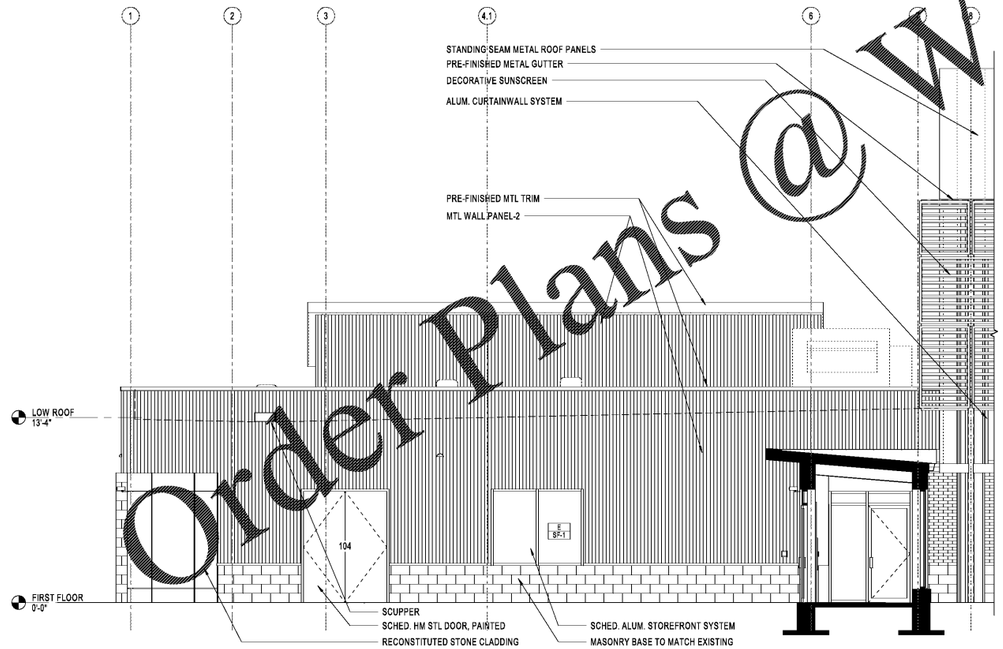

1 AE205 S ELEVATION - ENLARGED
1/4" = 1'-0" REF 1 / AE101

LEGEND - METAL WALL PANELS

- METAL WALL PANEL - 1
  CORRUGATED METAL PANEL
  VERTICAL ORIENTATION
  SILVER
- METAL WALL PANEL - 2
  CORRUGATED METAL PANEL - TO MATCH EXISTING
  VERTICAL ORIENTATION
- METAL WALL PANEL - 3
  CORRUGATED METAL PANEL - TO MATCH EXISTING
  HORIZONTAL ORIENTATION
- METAL WALL PANEL - 4
  FLUSH PANELS
  VERTICAL ORIENTATION
  FINISH - SEE ELEVATIONS

LEGEND - MASONRY VENEER

- MASONRY VENEER - 1
  BRICK VENEER
  FINISH - MATCH EXISTING
- MASONRY VENEER - 2
  CMU, SPLIT FACE
  FINISH - MATCH EXISTING
- MASONRY VENEER - 3
  CMU, POLISHED
  FINISH - MATCH MASONRY VENEER -2

0' 2' 4' 8' 16'

Order Plans @ WWW.IDLine.com

City of Asheville/ Parks & Recreation

DR. WESLEY GRANT SR. CENTER EXPANSION

85S LIVINGSTON STREET
ASHEVILLE, NC 28801

DESIGNER
CLARKNEXSEN
361 COLLEGE STREET, SUITE 300
ASHEVILLE, NORTH CAROLINA 28801
828-252-9858
CLARK NEXSEN LICENSE NUMBER: C-1928

CORPORATE SEAL

CLARK NEXSEN, INC. CERT. NO. C-1928 ASHEVILLE, NC

PROFESSIONAL SEAL

2021.03.15 12:16:30-04'00'

SUBMITTAL
03.12.2021
CONSTRUCTION DOCUMENTS

REVISIONS

KEY PLAN

SHEET
ENLARGED ELEVATIONS

AE205

DESIGN: Designer
DRAWN: Author
REVIEW: Checker

CN 7904-A

3/15/2021 11:45:11 AM
C:\Users\Author\Documents\21_AE205_ENLARGED ELEVATIONS_A19_dennisdavis