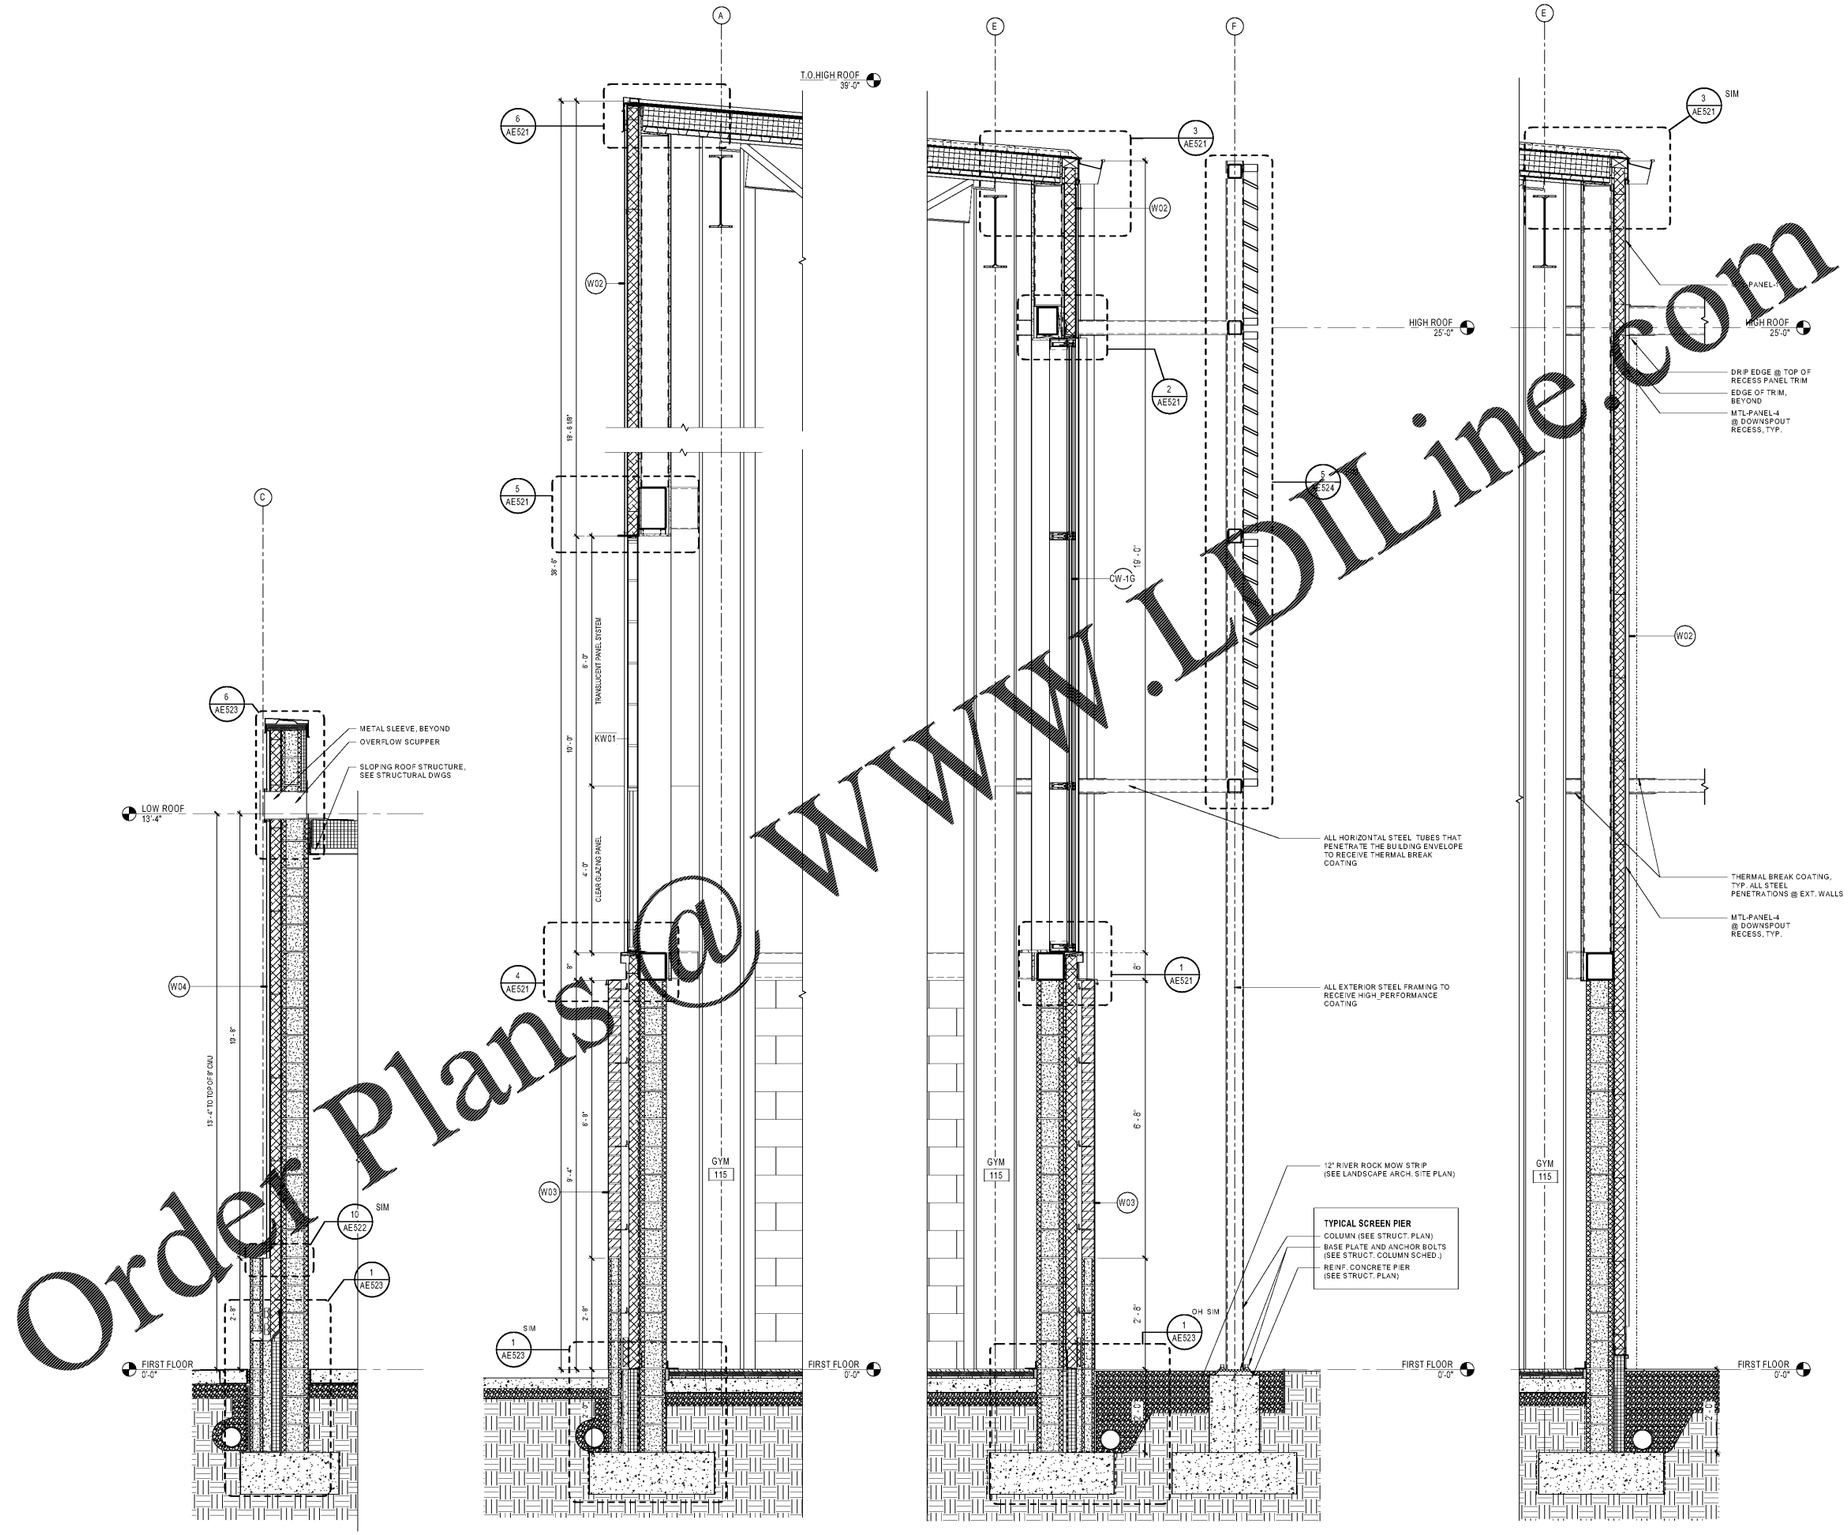

4 WALL SECTION 3/4" = 1'-0"

3 WALL SECTION 3/4" = 1'-0"

2 WALL SECTION 3/4" = 1'-0"

1 WALL SECTION 3/4" = 1'-0"

Order Plans @ WWW.LDILine.com

3/16/2021 10:58:59 AM
C:\Users\bschulz\Documents\7904_SOUTHSIDE FACILITIES_419_dschulz.rvt

City of Asheville/ Parks & Recreation

DR. WESLEY GRANT SR. CENTER EXPANSION

285 LIVINGSTON STREET
ASHEVILLE, NC 28801

DESIGNER

CLARKNEXSEN

301 COLLEGE STREET, SUITE 300
ASHEVILLE, NORTH CAROLINA 28801
828-252-0606

CLARK NEXSEN LICENSE NUMBER: C-1028

CORPORATE SEAL

CLARK NEXSEN, INC. CERT NO. 50680 ASHEVILLE, NC

PROFESSIONAL SEAL

2021.03.15 12:16:23-04'00'

SUBMITTAL

03.12.2021
CONSTRUCTION DOCUMENTS

REVISIONS

KEY PLAN

SHEET

WALL SECTIONS

AE312

DESIGN: Designer
DRAWN: Author
REVIEW: Checker

CN 7904-A