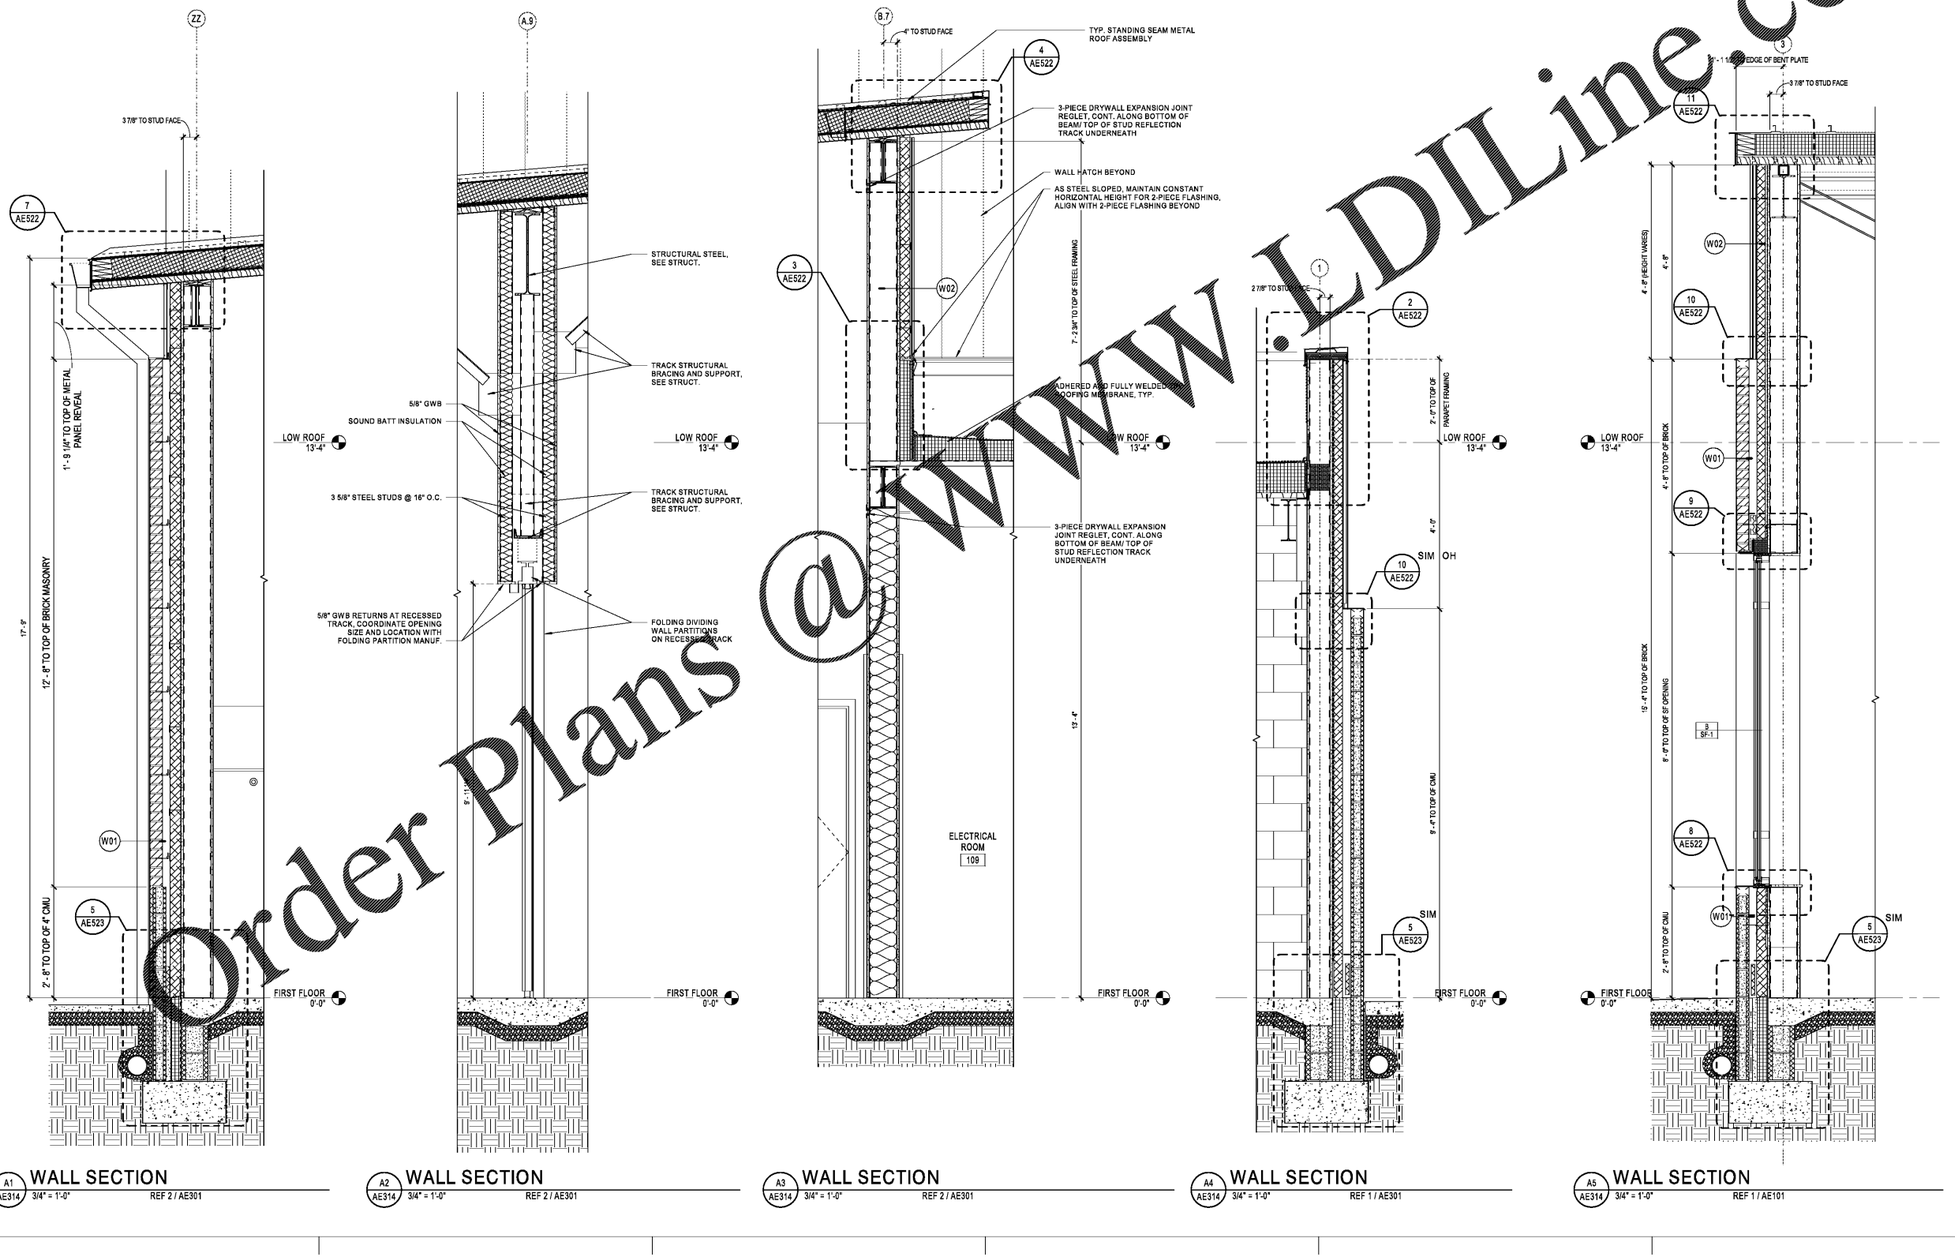

A1 AE314 **WALL SECTION** 3/4" = 1'-0" REF 2 / AE301

A2 AE314 **WALL SECTION** 3/4" = 1'-0" REF 2 / AE301

A3 AE314 **WALL SECTION** 3/4" = 1'-0" REF 2 / AE301

A4 AE314 **WALL SECTION** 3/4" = 1'-0" REF 1 / AE301

A5 AE314 **WALL SECTION** 3/4" = 1'-0" REF 1 / AE101

Order Plans @ WWW.LDILine.com

City of Asheville/ Parks & Recreation

DR. WESLEY GRANT SR. CENTER EXPANSION

85 LIVINGSTON STREET
ASHEVILLE, NC 28801

DESIGNER

CLARKNEXSEN

301 COLLEGE STREET, SUITE 300
ASHEVILLE, NORTH CAROLINA 28801
828.252.9808

CLARK NEXSEN LICENSE NUMBER: C-1928

CORPORATE SEAL

CLARK NEXSEN, INC. CERT. NO. 50680 ASHEVILLE, NC

PROFESSIONAL SEAL

2021.03.15 12:16:34-04'00'

SUBMITTAL
03.12.2021
CONSTRUCTION DOCUMENTS

REVISIONS

KEY PLAN

SHEET
WALL SECTIONS

AE314

DESIGN: Developer
DRAWN: Author
REVIEW: Checker

CN 7904-A