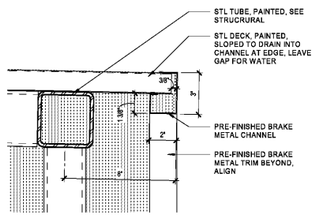

6 ROOF EDGE @ PAVILION
3" = 1'-0"

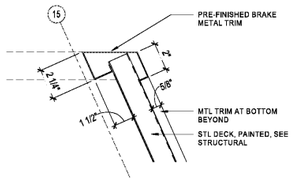

5 AE315 PLAN DET. @ PAVILION NE CORNER
3" = 1'-0" REF 3 / AE315

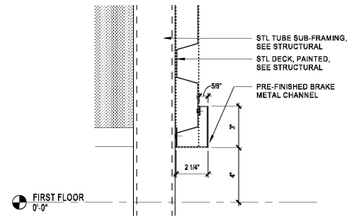

7 END WALL BOTTOM CHANNEL
3" = 1'-0"

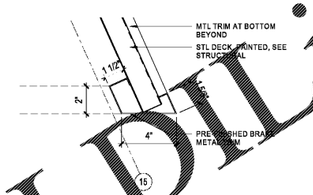

4 AE315 PLAN DET. @ PAVILION SE CORNER
3" = 1'-0" REF 3 / AE315

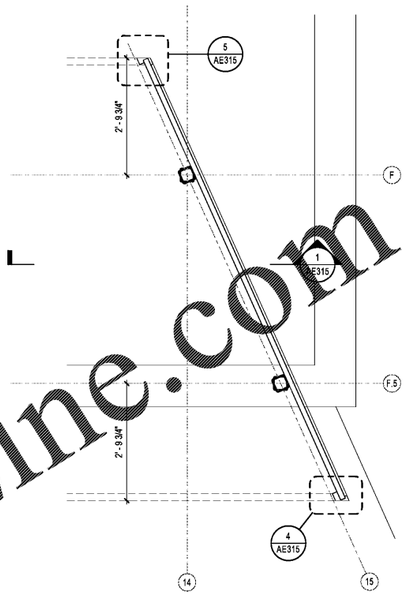

3 AE315 PAVILION - ENLARGED PLAN
3/4" = 1'-0" REF 1 / AE102

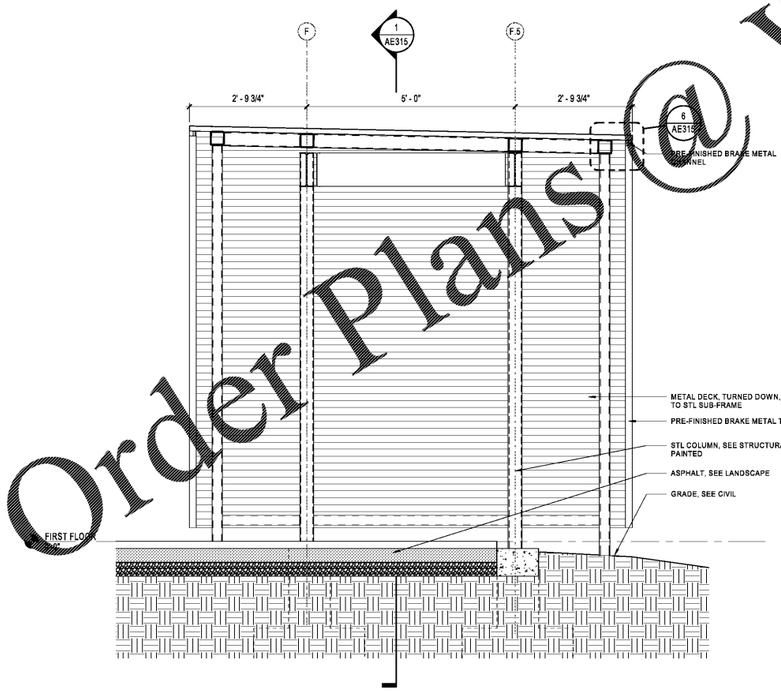

2 AE315 PAVILION CROSS SECTION
3/4" = 1'-0" REF 1 / AE102

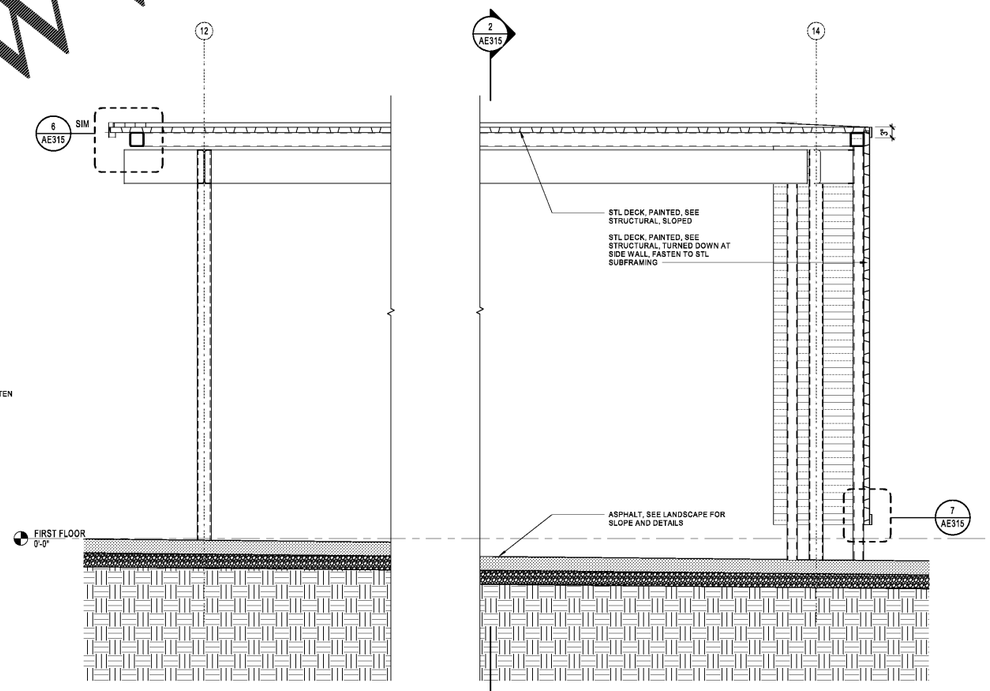

1 AE315 PAVILION LONG SECTION
3/4" = 1'-0" REF 1 / AE102

Order Plans @ WWW.LDILine.com

City of Asheville/ Parks & Recreation

DR. WESLEY GRANT SR. CENTER EXPANSION

285 LIVINGSTON STREET
ASHEVILLE, NC 28801

DESIGNER

CLARKNEXSEN

301 COLLEGE STREET, SUITE 300
ASHEVILLE, NORTH CAROLINA 28801
828-252-9858

CLARK NEXSEN LICENSE NUMBER: C-1928

CORPORATE SEAL

CLARK NEXSEN, INC. CERT. NO. C-1928 ASHEVILLE, NC

PROFESSIONAL SEAL

2021.03.15 12:16:35-04'00'

SUBMITTAL

03.12.2021

CONSTRUCTION DOCUMENTS

REVISIONS

KEY PLAN

SHEET

OUTDOOR PAVILION DETAILS/ ALTERNATE A-1

AE315

DESIGN: Snedigar
DRAWN: Ardour
REVIEW: Cherdak

CN 7904-A

2/18/2021 11:40:26 AM
C:\Users\mardour.ROCKSOLIDARCH\Desktop\WORK_ROOT\19028_PAVILION_ALT5_detailsAR.rvt