


2 AE702 INTERIOR ELEVATION - GYM - W
1/4" = 1'-0" REF 1 / AE101

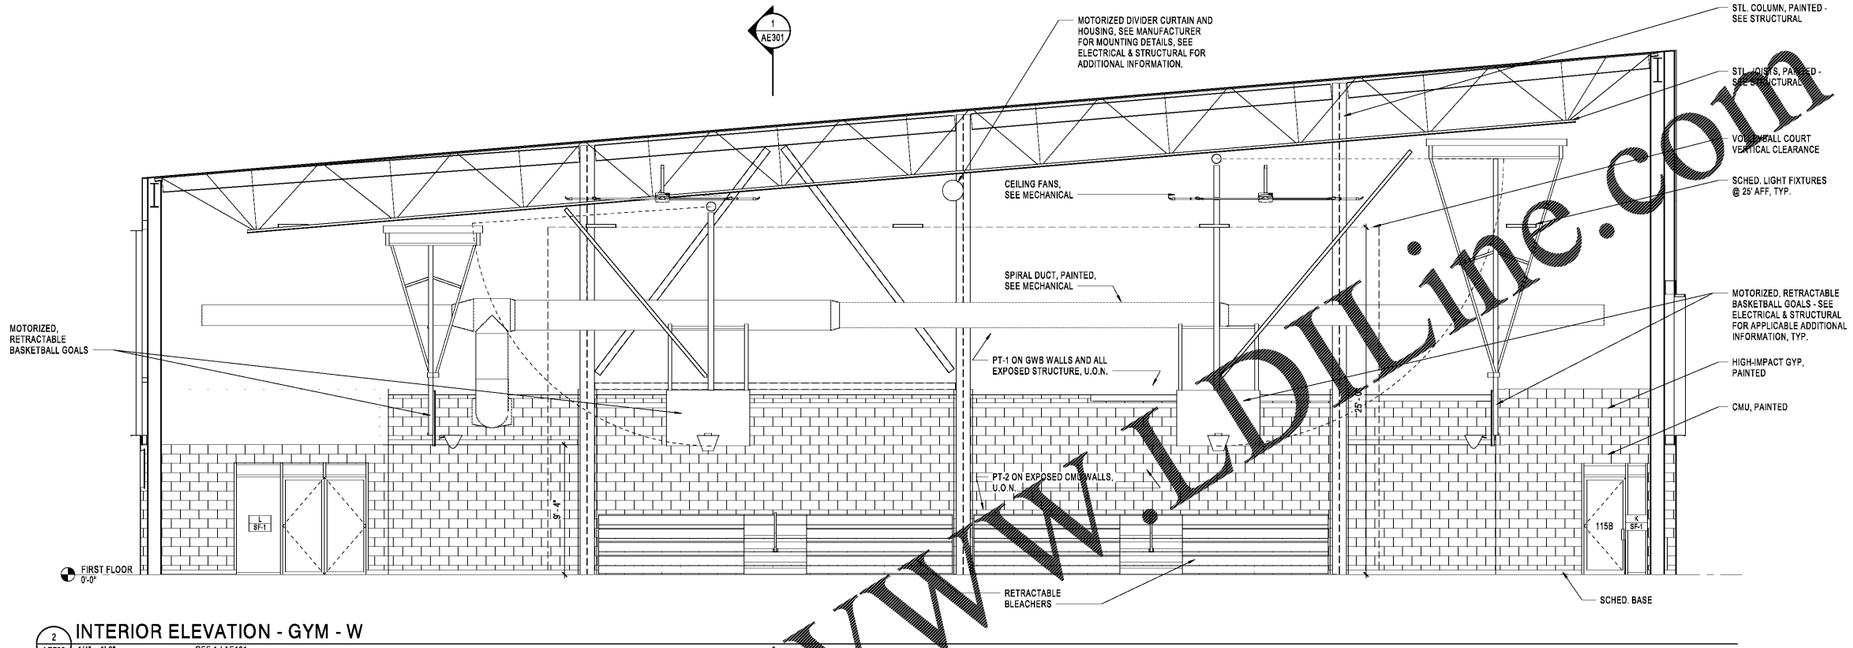


1 AE702 INTERIOR ELEVATION - GYM - S
1/4" = 1'-0" REF 1 / AE101

Order Plans @ WWW.LDLine.com

City of Asheville/ Parks & Recreation

# DR. WESLEY GRANT SR. CENTER EXPANSION

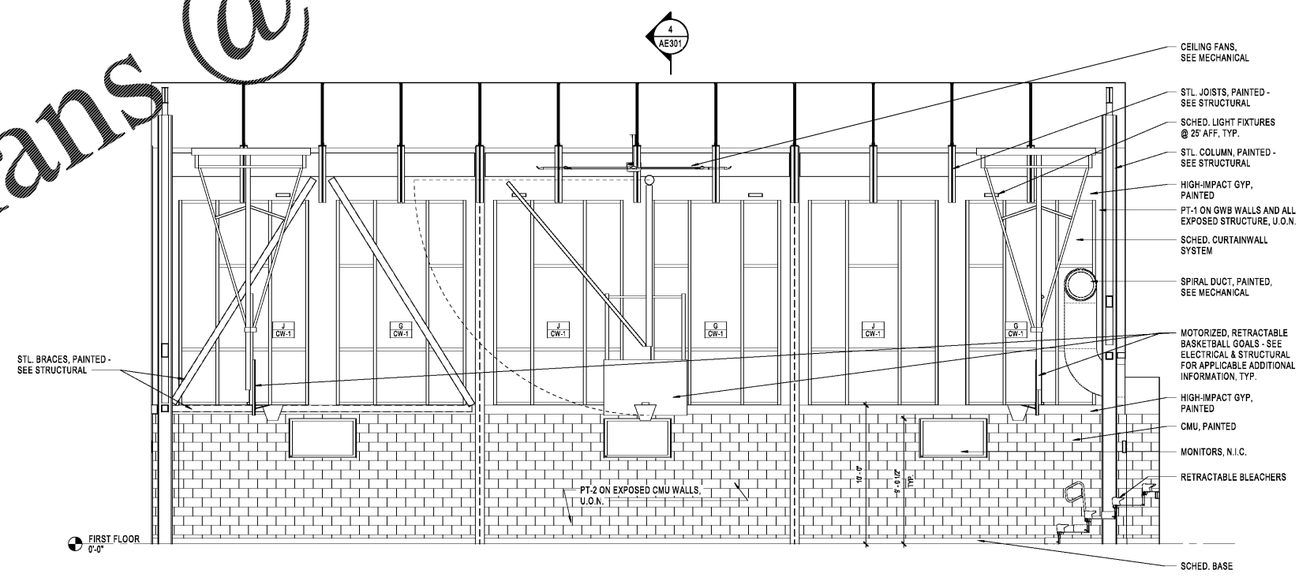285 LIVINGSTON STREET
ASHEVILLE, NC 28801

DESIGNER
CLARKNEXSEN
301 COLLEGE STREET, SUITE 300
ASHEVILLE, NORTH CAROLINA 28801
828.252.9808
CLARK NEXSEN LICENSE NUMBER: C-1928

CORPORATE SEAL

CLARK NEXSEN, INC. CERT. NO. C-0680 ASHEVILLE, NC

PROFESSIONAL SEAL

2021.03.15 12:16:46-04'00'

SUBMITTAL
03.12.2021
CONSTRUCTION DOCUMENTS

REVISIONS

KEY PLAN

SHEET
INTERIOR ELEVATIONS

AE702

DESIGN: Designer
DRAWN: Author
REVIEW: Checker

CN 7904-A

3/15/2021 12:05:20 AM
C:\Users\dbeckham\Documents\Revit_ADJ_CENTRAL_NEW_dbeckham.rvt