McCOMAS/ O'DONNELL & NACCARATO
STRUCTURAL ENGINEERS
McCOMAS / O'DONNELL & NACCARATO, INC.
1717 EAST 116th STREET | SUITE 350 | CARMEL, INDIANA 46032
(317) 580-0402 | WWW.O-N.com | Project No: P020.0097.00

City of Asheville/ Parks & Recreation

DR. WESLEY GRANT SR. CENTER EXPANSION

285 LIVINGSTON STREET
ASHEVILLE, NC 28801

COUNSILMAN•HUNSAKER
AQUATICS FOR LIFE
ph: 314.894.1245 • www.chh2o.com

DESIGNER
CLARKNEXSEN
301 COLLEGE STREET, SUITE 300
ASHEVILLE, NORTH CAROLINA 28801
828-232-0608
CLARK NEXSEN LICENSE NUMBER: C-1028

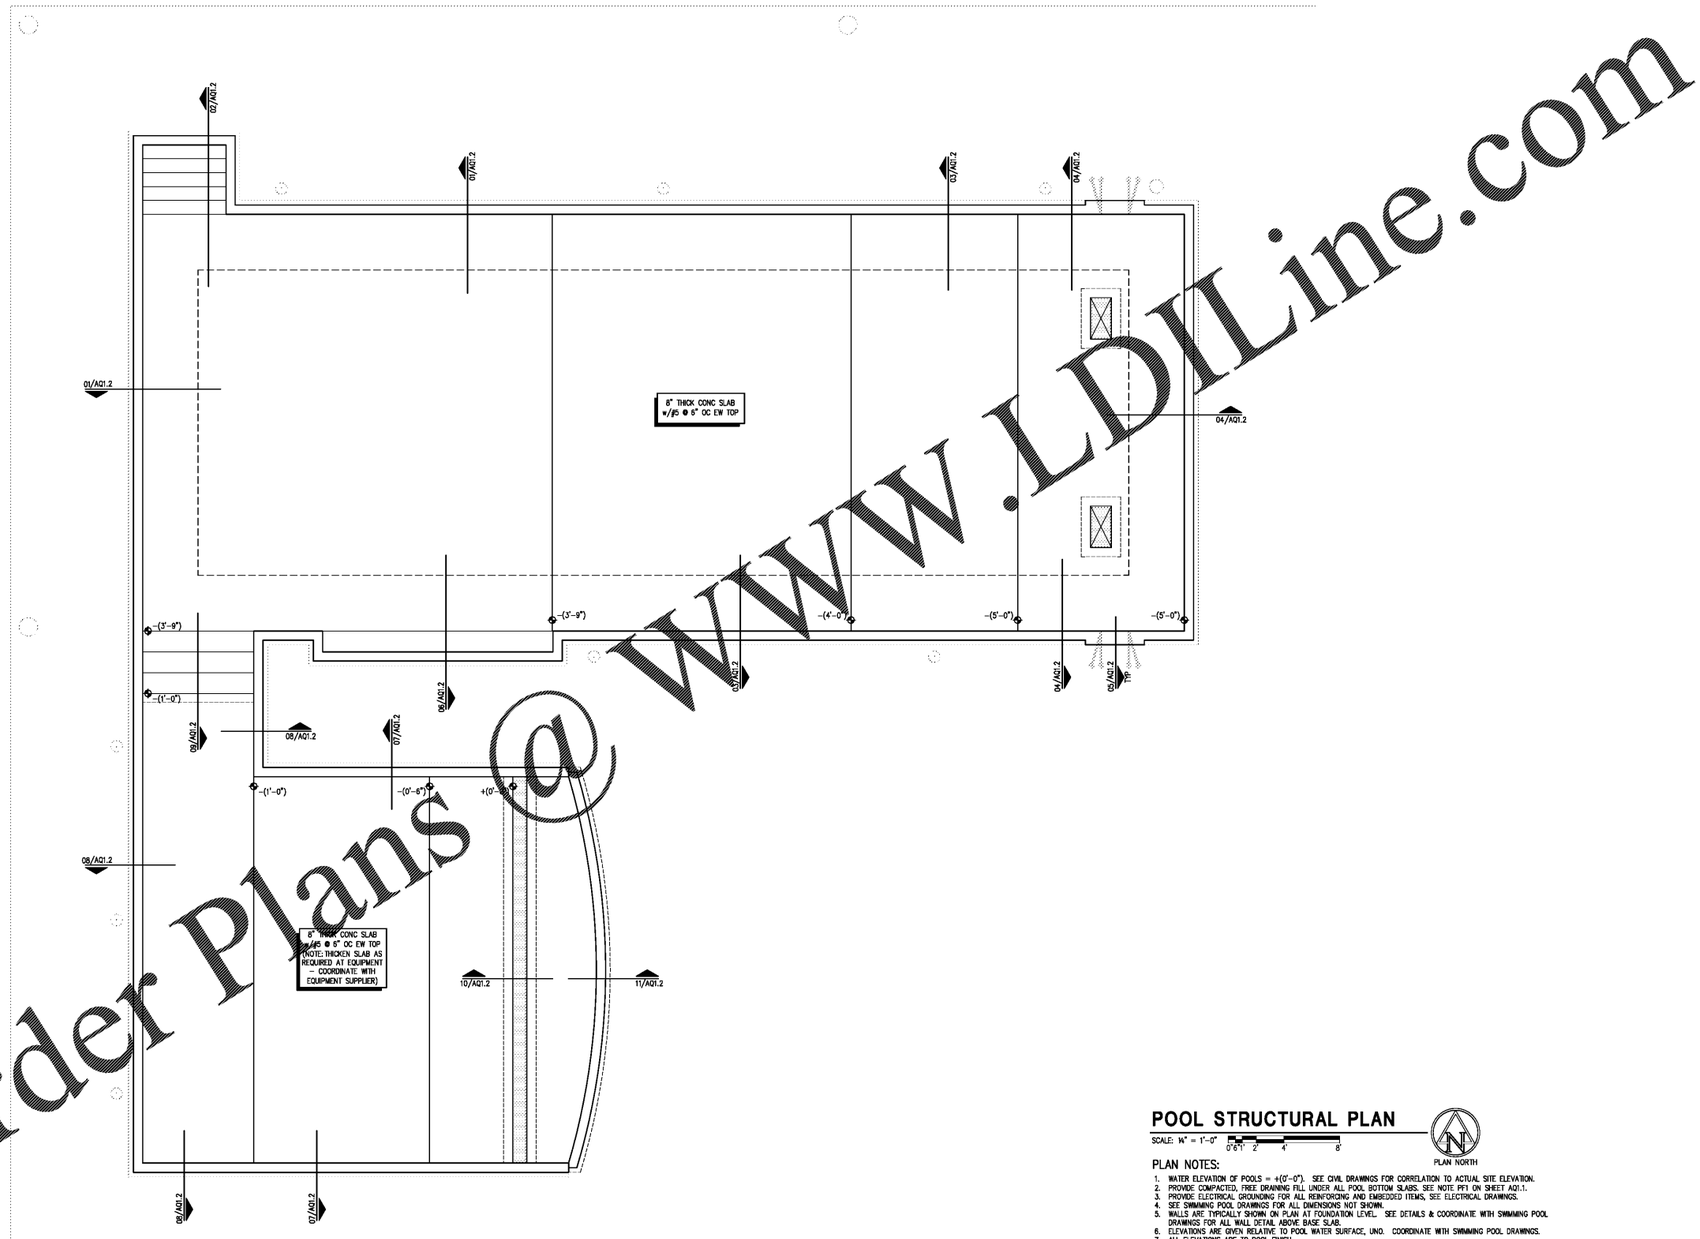

POOL STRUCTURAL PLAN

SCALE: ¼" = 1'-0" 0' 6" 1' 2' 4' 8'

PLAN NORTH

PLAN NOTES:

1. WATER ELEVATION OF POOLS = +(0'-0"). SEE CIVIL DRAWINGS FOR CORRELATION TO ACTUAL SITE ELEVATION.
2. PROVIDE COMPACTED, FREE DRAINING FILL UNDER ALL POOL BOTTOM SLABS. SEE NOTE PF1 ON SHEET AQ1.1.
3. PROVIDE ELECTRICAL GROUNDING FOR ALL REINFORCING AND EMBEDDED ITEMS. SEE ELECTRICAL DRAWINGS.
4. SEE SWIMMING POOL DRAWINGS FOR ALL DIMENSIONS NOT SHOWN.
5. WALLS ARE TYPICALLY SHOWN ON PLAN AT FOUNDATION LEVEL. SEE DETAILS & COORDINATE WITH SWIMMING POOL DRAWINGS FOR ALL WALL DETAIL ABOVE BASE SLAB.
6. ELEVATIONS ARE GIVEN RELATIVE TO POOL WATER SURFACE, UNO. COORDINATE WITH SWIMMING POOL DRAWINGS.
7. ALL ELEVATIONS ARE TO POOL FINISH.

PROFESSIONAL SEAL

NORTH CAROLINA PROFESSIONAL SEAL 027296 ENGINEER

SUBMITTAL
03.12.2021
CONSTRUCTION DOCUMENTS

REVISIONS

KEY PLAN

SHEET
POOL STRUCTURAL PLAN

AQ1.0

DESIGN: TMM
DRAWN: KLT
REVIEW: CRM

CN 7904-A

© 2021 COUNSILMAN•HUNSAKER

Order Plans @ WWW.LDILine.com