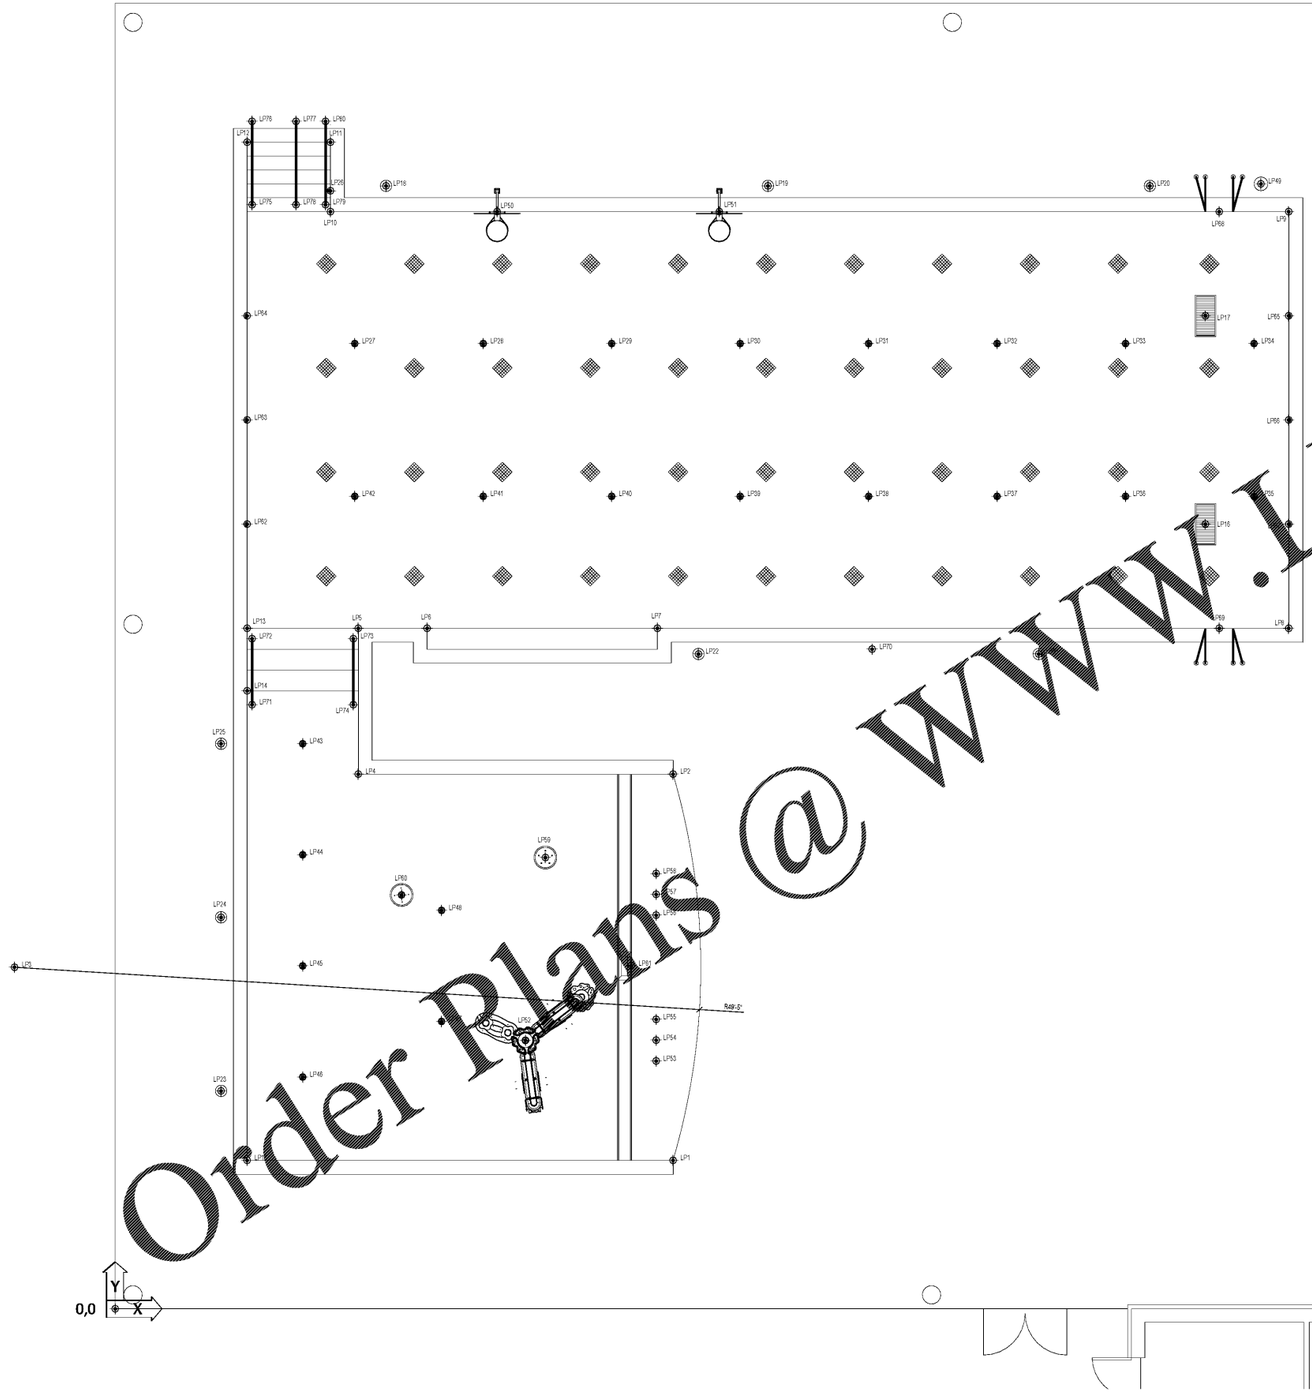

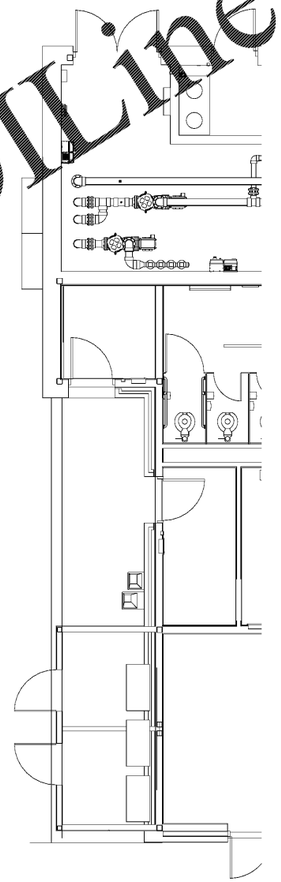

LOCATION POINT SCHEDULE

LP#	X	Y	DESCRIPTION
1	40'-2"	10'-8 1/4"	ARC END POINT
2	40'-2"	38'-5"	ARC END POINT
3	-7'-3"	24'-7"	ARC CENTER POINT
4	17'-6"	38'-5"	CONSTRUCTION POINT
5	17'-6"	49'-0"	CONSTRUCTION POINT
6	22'-5 1/2"	49'-0"	CONSTRUCTION POINT
7	39'-0 1/2"	49'-0"	CONSTRUCTION POINT
8	84'-6"	49'-0"	CONSTRUCTION POINT
9	84'-6"	79'-0"	CONSTRUCTION POINT
10	15'-6"	79'-0"	CONSTRUCTION POINT
11	15'-6"	84'-0"	CONSTRUCTION POINT
12	9'-6"	84'-0"	CONSTRUCTION POINT
13	9'-6"	49'-0"	CONSTRUCTION POINT
14	9'-6"	44'-6"	CONSTRUCTION POINT
15	9'-6"	10'-8 1/4"	CONSTRUCTION POINT
16	78'-6"	56'-6"	CENTER OF MAIN DRAIN
17	78'-6"	71'-0"	CENTER OF MAIN DRAIN
18	19'-6"	60'-10 1/4"	CENTER OF SKIMMER LID
19	47'-0"	60'-10 1/4"	CENTER OF SKIMMER LID
20	74'-6"	60'-10 1/4"	CENTER OF SKIMMER LID
21	66'-6"	47'-1 3/4"	CENTER OF SKIMMER LID
22	42'-0"	47'-1 3/4"	CENTER OF SKIMMER LID
23	7'-7 1/2"	15'-8 1/4"	CENTER OF SKIMMER LID
24	7'-7 1/2"	60'-1 1/4"	CENTER OF SKIMMER LID
25	7'-7 1/2"	[illegible]	CENTER OF SKIMMER LID
26	15'-6"	[illegible]	FLOOR INLET
27	7'-3"	69'-6"	FLOOR INLET
28	19'-0"	69'-6"	FLOOR INLET
29	30'-0"	69'-6"	FLOOR INLET
30	40'-0"	[illegible]	FLOOR INLET
31	54'-3"	69'-6"	FLOOR INLET
32	67'-3"	69'-6"	FLOOR INLET
33	78'-0"	69'-6"	FLOOR INLET
34	82'-0"	69'-6"	FLOOR INLET
35	82'-0"	56'-6"	FLOOR INLET
36	72'-9"	56'-6"	FLOOR INLET
37	63'-6"	56'-6"	FLOOR INLET
38	54'-3"	56'-6"	FLOOR INLET
39	45'-0"	56'-6"	FLOOR INLET
40	35'-9"	56'-6"	FLOOR INLET
41	26'-6"	56'-6"	FLOOR INLET
42	17'-3"	56'-6"	FLOOR INLET
43	13'-6"	40'-8 1/4"	FLOOR INLET
44	13'-6"	32'-8 1/4"	FLOOR INLET
45	13'-6"	24'-8 1/4"	FLOOR INLET
46	13'-6"	16'-8 1/4"	FLOOR INLET
47	23'-6"	20'-8 1/4"	FLOOR INLET
48	23'-6"	28'-8 1/4"	FLOOR INLET
49	82'-6"	91'-0"	WATER LEVEL CONTROLLER
50	27'-6"	79'-0"	WATER BASKETBALL GOAL
51	43'-6"	79'-0"	WATER BASKETBALL GOAL
52	39'-5 1/2"	19'-4"	CASCADES
53	39'-11 1/2"	17'-10"	BUBBLER
54	39'-11 1/2"	19'-4"	BUBBLER
55	39'-11 1/2"	20'-10"	BUBBLER
56	39'-11 1/2"	26'-4"	BUBBLER
57	39'-11 1/2"	29'-10"	BUBBLER
58	39'-11 1/2"	31'-4"	BUBBLER
59	39'-11 3/4"	32'-8"	WATERBUG NO 2
60	39'-7 1/2"	29'-8 1/2"	WATERBUG NO 4
61	37'-2"	24'-8 1/4"	TRENCH SUMP
62	9'-6"	56'-6"	CUP ANCHOR
63	9'-6"	64'-0"	CUP ANCHOR
64	9'-6"	71'-6"	CUP ANCHOR
65	84'-6"	71'-6"	CUP ANCHOR
66	84'-6"	64'-0"	CUP ANCHOR
67	84'-6"	56'-6"	CUP ANCHOR
68	79'-6"	79'-0"	GRAB RAILS
69	79'-6"	49'-0"	GRAB RAILS
70	54'-6"	47'-6"	POOL LIFT ANCHOR
71	9'-10 1/4"	43'-6"	HANDRAIL END POINT
72	9'-10 1/4"	48'-0"	HANDRAIL END POINT
73	17'-1 3/4"	48'-0"	HANDRAIL END POINT
74	17'-1 3/4"	43'-6"	HANDRAIL END POINT
75	9'-10 1/4"	79'-6"	HANDRAIL END POINT
76	9'-10 1/4"	85'-6"	HANDRAIL END POINT
77	13'-0 1/4"	85'-6"	HANDRAIL END POINT
78	13'-0 1/4"	79'-6"	HANDRAIL END POINT
79	15'-1 3/4"	79'-6"	HANDRAIL END POINT
80	15'-1 3/4"	85'-6"	HANDRAIL END POINT

1 AQ3.0 POOL LOCATION POINT PLAN
1/4" = 1'-0"

Order Plans @ www.LDILine.com

© 2021 COUNSILMAN + HUNSAKER

City of Asheville/ Parks & Recreation
DR. WESLEY GRANT SR. CENTER EXPANSION

285 LIVINGSTON STREET
ASHEVILLE, NC 28801

COUNSILMAN+HUNSAKER
AQUATICS FOR LIFE
ph: 314.894.1240 • www.chh2o.com

DESIGNER

CLARKNEXSEN
301 COLLEGE STREET, SUITE 300
ASHEVILLE, NORTH CAROLINA 28801
828.210.0608
CLARK NEXSEN LICENSE NUMBER: C-1028

PROFESSIONAL SEAL

NORTH CAROLINA PROFESSIONAL SEAL 036058 ENGINEER CHRISTOPHER J. MCNOCKER
7-24-21

SUBMITTAL
03.12.2021
CONSTRUCTION DOCUMENTS

REVISIONS

KEY PLAN

SHEET
POOL LOCATION POINT PLAN

AQ3.0

DESIGN: CMB
DRAWN: CMB
REVIEW: JJN

CN 7904-A