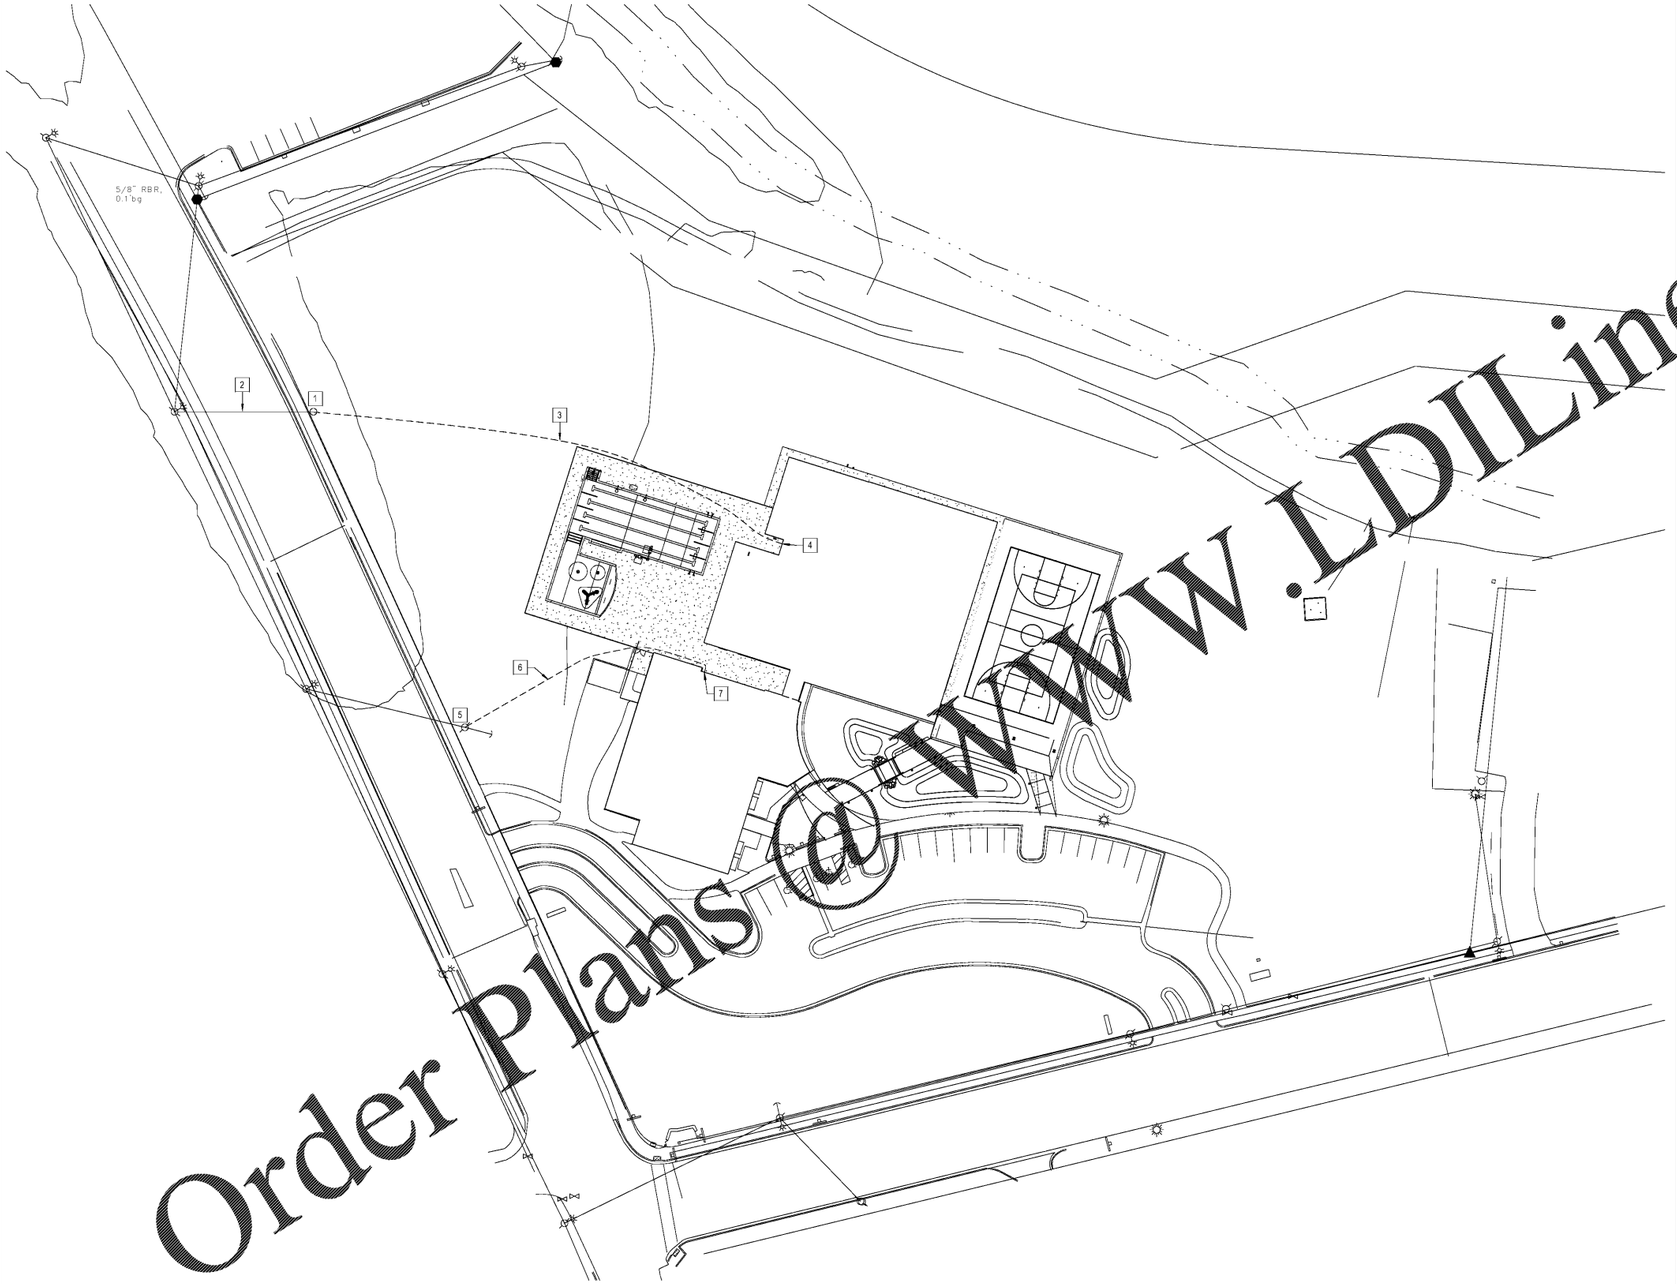


1 SITE PLAN
1" = 30'-0"

## GENERAL NOTES

A. SITE INFORMATION PROVIDED BY OTHERS. CONTRACTOR TO FIELD VERIFY ALL EXISTING SITE CONDITIONS PRIOR TO ANY WORK.
B. ELECTRICAL CONTRACTOR TO COORDINATE THE NEW INCOMING ELECTRICAL SERVICE WITH SETH MCFEE OF DUKE ENERGY, 828-271-6271.

## KEY NOTES

1 NEW UTILITY COMPANY POWER POLE.
2 NEW UTILITY COMPANY AERIAL.
3 NEW UNDERGROUND SERVICE FROM SERVING UTILITY.
4 APPROXIMATE LOCATION OF NEW CT CAN AND METER. SEE EP101 FOR LOCATION.
5 EXISTING UTILITY COMPANY POWER POLE TO REMAIN.
6 EXISTING UNDERGROUND SERVICE FROM SERVING UTILITY TO BE ABANDONED AND A PORTION OF THE UNDERGROUND CONDUIT TO BE EXTENDED TO NEW MDP. SEE 1/EP601 FOR MORE INFORMATION.
7 APPROXIMATE LOCATION OF EXISTING CT CAN AND METER. SEE EP101 FOR LOCATION AND EP601 FOR MORE INFORMATION.

## GRAPHIC SCALE(S)

1" = 30' 0 30' 60' 120'

City of Asheville/ Parks & Recreation

# DR. WESLEY GRANT SR. CENTER EXPANSION

285 LIVINGSTON STREET
ASHEVILLE, NC 28801

DESIGNER

CLARKNEXSEN

301 COLLEGE STREET, SUITE 300
ASHEVILLE, NORTH CAROLINA 28801
828-232-6808

CLARK NEXSEN LICENSE NUMBER: C-1128

PROFESSIONAL SEAL

NORTH CAROLINA PROFESSIONAL SEAL 041515 ENGINEER BRADLEY G. BRANTLEY 3/8/21

SUBMITTAL
03.12.2021
CONSTRUCTION DOCUMENTS

REVISIONS

KEY PLAN

SHEET
ELECTRICAL SITE PLAN

ES101

DESIGN: BROOKINS
DRAWN: BRADY
REVIEW: BRANTLEY

CN 7904-A

Order Plans @ www.IDILine.com

5/7/2021 10:39:10 AM
C:\Users\BBrantley\Documents\Work_Backup\Asheville Facilities ETB_bjbrantley.rvt