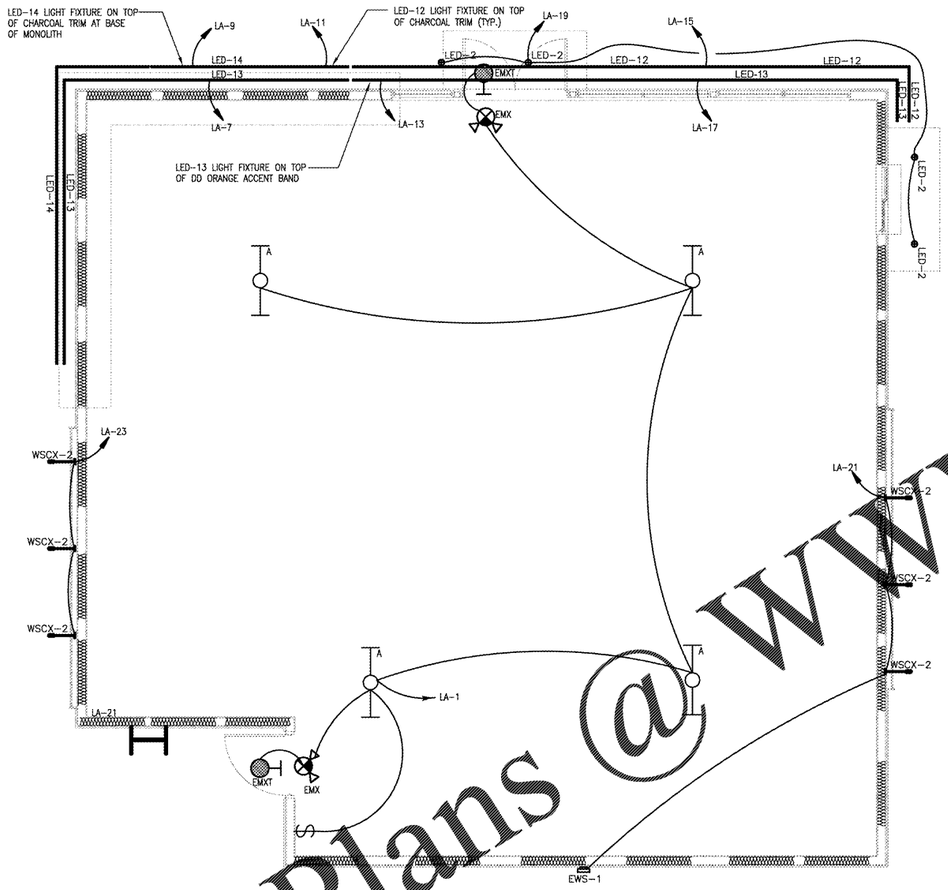

1 E-3 ELECTRICAL FLOOR PLAN – LIGHTING

SCALE: 1/4" = 1'-0"

LIGHTING GENERAL NOTES:

A. THE ELECTRICAL CONTRACTOR SHALL REFER TO CIVIL, ARCHITECTURAL, STRUCTURAL, MECHANICAL AND PLUMBING DRAWING FOR THE EXACT BUILDING AND ROOM LAYOUTS. ALL DIMENSIONS, SECTIONS, DETAILS, AND ELEVATIONS. LIGHTING AND VOLTAGE REQUIREMENTS AND PHYSICAL SIZE OF ALL EQUIPMENT FURNISHED BY OTHER TRADES. COORDINATE AND ADJUST ELECTRICAL INSTALLATION ACCORDINGLY.

B. REFER TO DRAWING E-1 FOR LIGHTING FIXTURE SCHEDULE.

C. UPPER CASE ALPHA CHARACTER INSIDE/ADJACENT TO LIGHT FIXTURE INDICATES LUMINAIRE TYPE.

E. CONNECT ALL EMERGENCY BALLAST AND EXIT LIGHTS TO UNSWITCHED "HOT-LEG" OF RESPECTIVE LIGHTING CIRCUIT.

G. ALL PENETRATION THRU FIRE RATED WALL AND CEILING SHALL BE SEALED IN ACCORDANCE WITH NATIONAL ELECTRICAL CODE ARTICLE 300-21.

H. INSTALL A FULL SIZE NEUTRAL FOR EACH CIRCUIT GROUP.

I. HOMERUN CONDUCTOR SHALL BE #10 AWG CU. WHEN LENGTH EXCEEDS 80 FT.

J. COORDINATE WITH OWNER FOR APPROVAL OF LIGHTING FIXTURE PRIOR TO INSTALL.

K. REFER TO ARCHITECTURAL ELEVATION DRAWINGS FOR EXTERIOR LIGHTS MOUNTING HEIGHT AND LOCATION.

KEY NOTES:

REVISIONS

Date

GEORGIA REGISTERED PE032226 PROFESSIONAL ENGINEER BABLU KAZI

10/12/2020

THIS DOCUMENT, THE IDEAS AND DESIGNS INCORPORATED HEREIN, AS AN INSTRUMENT OF PROFESSIONAL SERVICE, IS THE PROPERTY OF WYNN L. WARNER ARCHITECT AND IS NOT TO BE USED, IN WHOLE OR IN PART, FOR ANY OTHER PROJECT WITHOUT THE WRITTEN AUTHORIZATION OF WYNN L. WARNER ARCHITECT

WYNN L. WARNER ARCHITECT
5292 CAMDEN LAKE PARKWAY
ACWORTH, GA 30101
(770)365-6638

DUNKIN DONUTS
3020 FIVE FORKS TRICKUM ROAD
LILBURN, GA 30047

ELECTRICAL FLOOR PLAN - LIGHTING

Drawn By: WLW
Checked By: WLW
Date: JUNE 7, 2019
Job No.:
Drawing Number
E-3
of

RELEASED FOR CONSTRUCTION

Order Plans @ WWW.LDILine.com