FINISH SCHEDULE

PM	**PRIMARY FIELD**	**METAL PANEL**
	MANUFACTURER:	MBCI
	SPECIFICATION:	CF ARCHITECTURAL 24" WIDE, 2 1/2" THICK INSULATED ALUMINUM COMPOSITE PANEL
	COLOR:	SIGNATURE 200; SOLAR WHITE
	LOCATION:	EXTERIOR CLADDING MATERIAL
	ALT. MANUF.:	CITADEL
BM1	**PRIMARY FIELD**	**WATER TABLE: METAL PANEL**
	MANUFACTURER:	TCLEAR CORPORATION
	SPECIFICATION:	WALLGUARD
	COLOR:	CONCRETE FINISH
	LOCATION:	EXTERIOR BASE PERIMETER
	ALT. MANUF.:	
TR	**PRIMARY FIELD**	**BRAKE METAL TRIM**
	MANUFACTURER:	T.B.D.
	SPECIFICATION:	18 GUAGE MIN.
	COLOR:	WIBSCO SIUNOCO BLUE (OR MATCH PMS 288C)
	LOCATION:	STOREFRONT JAMB & PRIMARY/SECONDARY BOUNDARY
	ALT. MANUF.:	
SM	**SECONDARY FIELD**	**CORRUGATED METAL PANEL**
	MANUFACTURER:	MBCI
	SPECIFICATION:	MASTERLINE 1.6" (VERTICAL) 24 GUAGE SIGNATURE 300 FINISH
	COLOR:	SLATE GRAY
	LOCATION:	EXTERIOR CLADDING MATERIAL
	ALT. MANUF.:	AIAS INTERNATIONAL, INC.
BM2	**SECONDARY FIELD**	**WATER TABLE: GROUND FACE BLOCK**
	MANUFACTURER:	BARNES & CORNE
	SPECIFICATION:	GROUND FACE BLOCK
	COLOR:	SILVER SPRING (LIGHT GRAY) - GROUT COLOR TO MATCH
	LOCATION:	EXTERIOR BASE PERIMETER
	ALT. MANUF.:	
SF1	**GLAZING**	**STOREFRONT SYSTEM**
	MANUFACTURER:	KAWNEER
	SPECIFICATION:	FG 601 T FG - SSG VERTICAL MULLIONS
	COLOR:	CLEAR ANODIZED
	GLASS:	TEMPERED CLEAR HIGH PERFORMANCE (TYP.) TINTED SPANDREL
C1	**CANOPY**	**CANTILEVERED**
	MANUFACTURER:	MASA ARCHITECTURAL CANOPIES
	SPECIFICATION:	ALUMINUM WITH CORRUGATED DECK
	COLOR:	CLEAR ANODIZED
	LOCATION:	OFFICE ENTRANCE
C2	**CANOPY**	**BRACKETED**
	MANUFACTURER:	MASA ARCHITECTURAL CANOPIES
	SPECIFICATION:	ALUMINUM WITH CORRUGATED DECK
	COLOR:	CLEAR ANODIZED
	LOCATION:	SIDE ENTRANCE
D1	**DOOR**	**ENTRANCE - SWINGING**
	MANUFACTURER:	KAWNEER
	SPECIFICATION:	ALUMINUM
	COLOR:	CLEAR ANODIZED
	GLASS:	CLEAR HIGH PERFORMANCE (TYP.)
	LOCATION:	OFFICE ENTRANCE
D2	**DOOR**	**ENTRANCE - SLIDING**
	MANUFACTURER:	T.B.D.
	SPECIFICATION:	ALUMINUM
	COLOR:	CLEAR ANODIZED
	GLASS:	CLEAR HIGH PERFORMANCE (TYP.)
	LOCATION:	SIDE ENTRANCE
D3	**DOOR**	**EGRESS - SWINGING**
	MANUFACTURER:	T.B.D.
	SPECIFICATION:	INSULATED HOLLOW METAL
	COLOR:	TO MATCH MBCI SLATE GRAY
	GLASS:	T.B.D.
	LOCATION:	STAIR EXITS

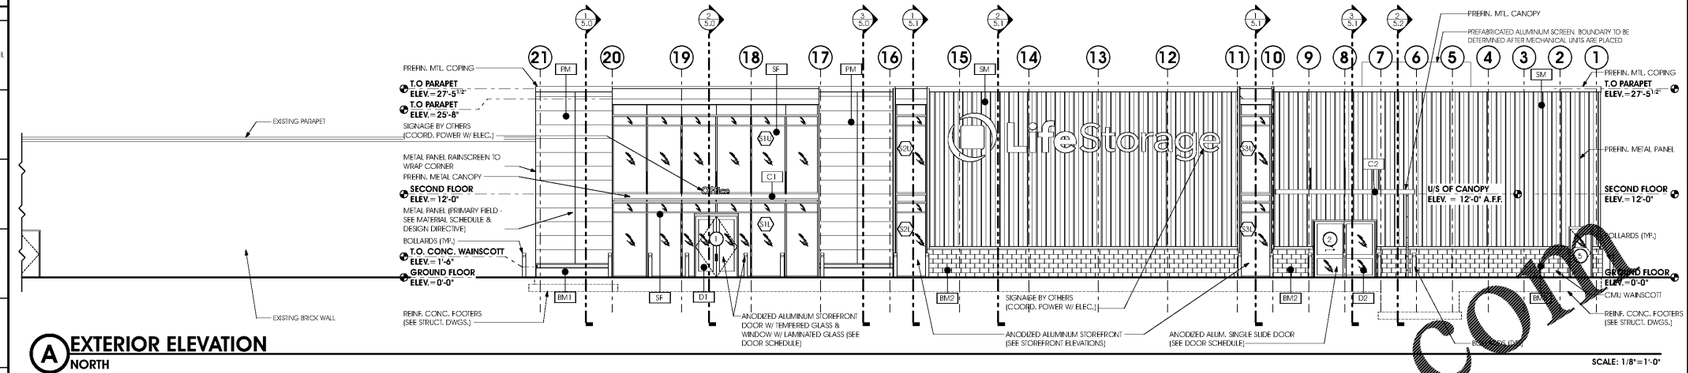

A EXTERIOR ELEVATION
NORTH

SCALE: 1/8"=1'-0"

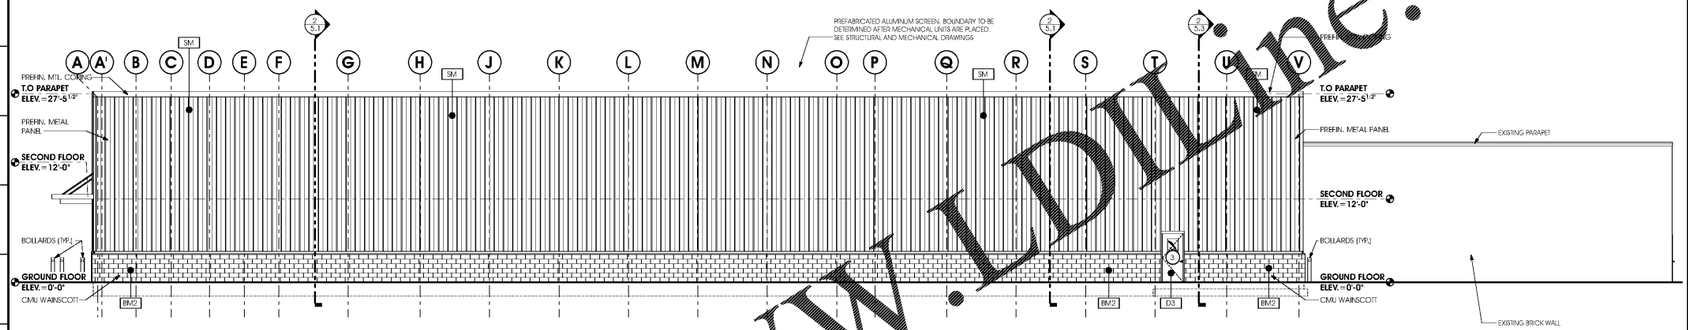

B EXTERIOR ELEVATION
WEST

SCALE: 1/8"=1'-0"

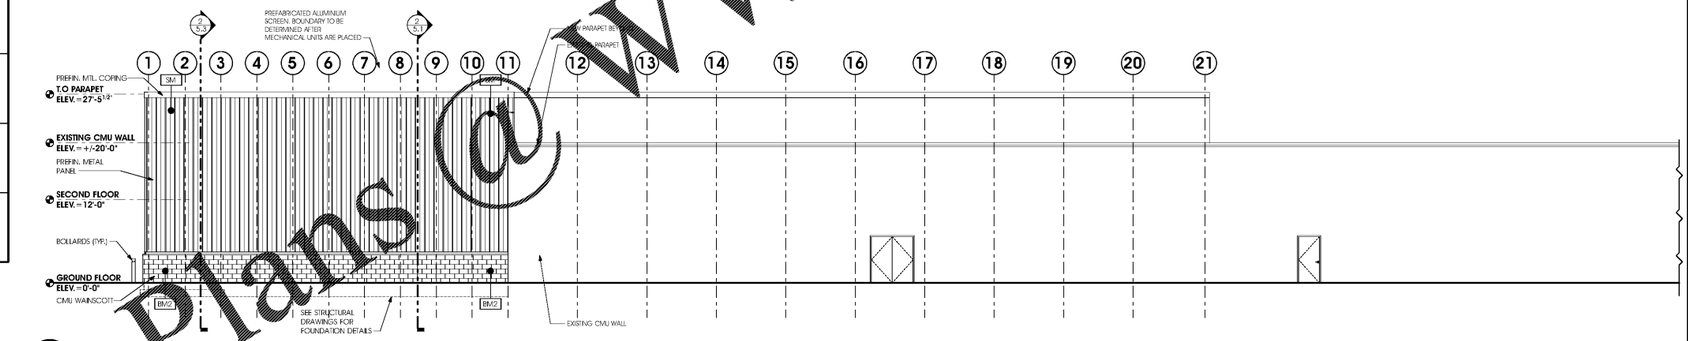

C EXTERIOR ELEVATION
SOUTH

SCALE: 1/8"=1'-0"

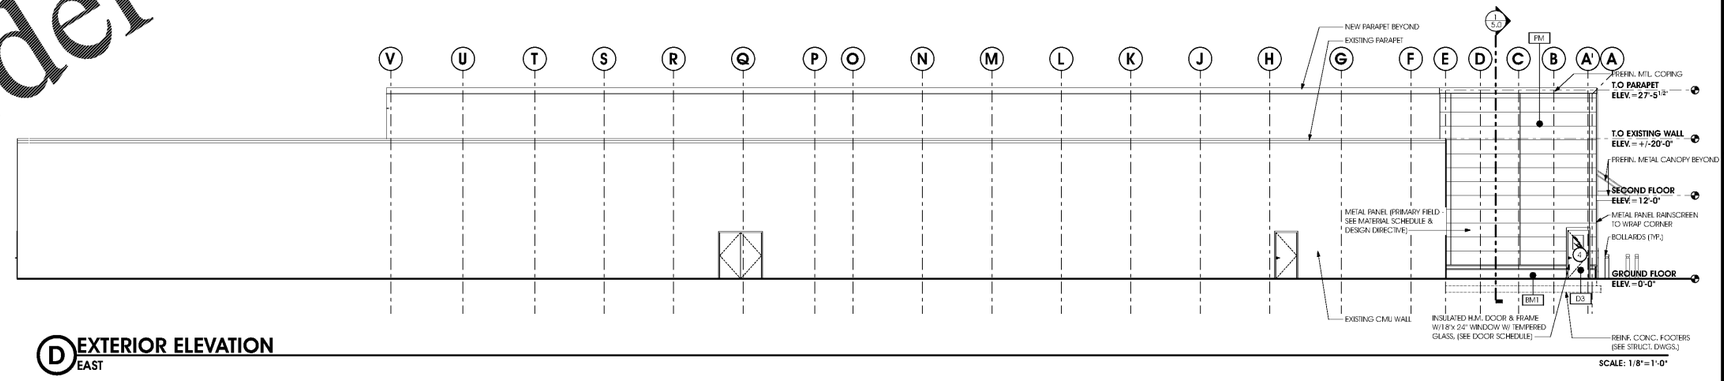

D EXTERIOR ELEVATION
EAST

SCALE: 1/8"=1'-0"

Order Plans @ WWW.LDLine.com

tm architect
matthew p. metcalf, aia
principal architect
6 Gilbert Street
Buffalo, New York 14202
716.854.4300 tel
716.854.4740 fax
mpmetcalf@tmarchitect.com

ALL RIGHTS, TITLE, AND INTEREST IN AND TO ALL IDEAS, DESIGNS, ARRANGEMENTS AND PLANS CONTAINED IN THIS DOCUMENT, INCLUDING ALL DOCUMENTS ON ELECTRONIC MEDIA, ARE AND SHALL REMAIN THE EXCLUSIVE PROPERTY OF TM ARCHITECT. THIS DOCUMENT AND THE INFORMATION CONTAINED IN IT, INCLUDING, BUT NOT LIMITED TO, ANY ARCHITECTURAL WORKS AND/OR COPYRIGHTABLE SUBJECT MATTER EMBODIED, DESCRIBED AND/OR ILLUSTRATED IN THIS DOCUMENT, AS AN INSTRUMENT OF SERVICE, SHALL REMAIN THE PROPERTY OF TM ARCHITECT. THIS DOCUMENT IS NOT TO BE CHANGED OR COPIED IN ANY FORM OR MANNER WHATSOEVER, NOR ARE THEY TO BE ASSIGNED TO ANY THIRD PARTY, WITHOUT FIRST OBTAINING THE EXPRESS WRITTEN PERMISSION AND CONSENT OF TM ARCHITECT. ANY UNAUTHORIZED USE, CHANGING, COPYING OR ASSIGNMENT WITHOUT THE EXPRESS WRITTEN CONSENT OF TM ARCHITECT SHALL BE AT THE USER'S SOLE RISK AND WITHOUT LIABILITY TO TM ARCHITECT, AND THE UNAUTHORIZED USER SHALL INDEMNIFY AND HOLD HARMLESS TM ARCHITECT FROM ALL CLAIMS, DAMAGES, LOSSES AND EXPENSES INCLUDING ATTORNEY'S FEES ARISING OUT OF OR RESULTING THEREFROM. ALL RIGHTS RESERVED. COPYRIGHT 2020 TM ARCHITECT

LIFE STORAGE, INC.
Life Storage #497
5800 Brookshire Blvd. · Charlotte, NC 28216

ISSUE	DATE	REMARKS
1	22SEP2020	20% - ISSUED FOR REVIEW
2	11FEB2021	ISSUED FOR CLIENT REVIEW
3	18MAR2021	ISSUED FOR BID

ELEVATIONS

SHEET NUMBER: **4.0**

DRAWN BY: dR
SCALE: AS NOTED
DATE: 14SEP2020
JOB NUMBER: 3771

plotted: Thursday, March 18, 2021