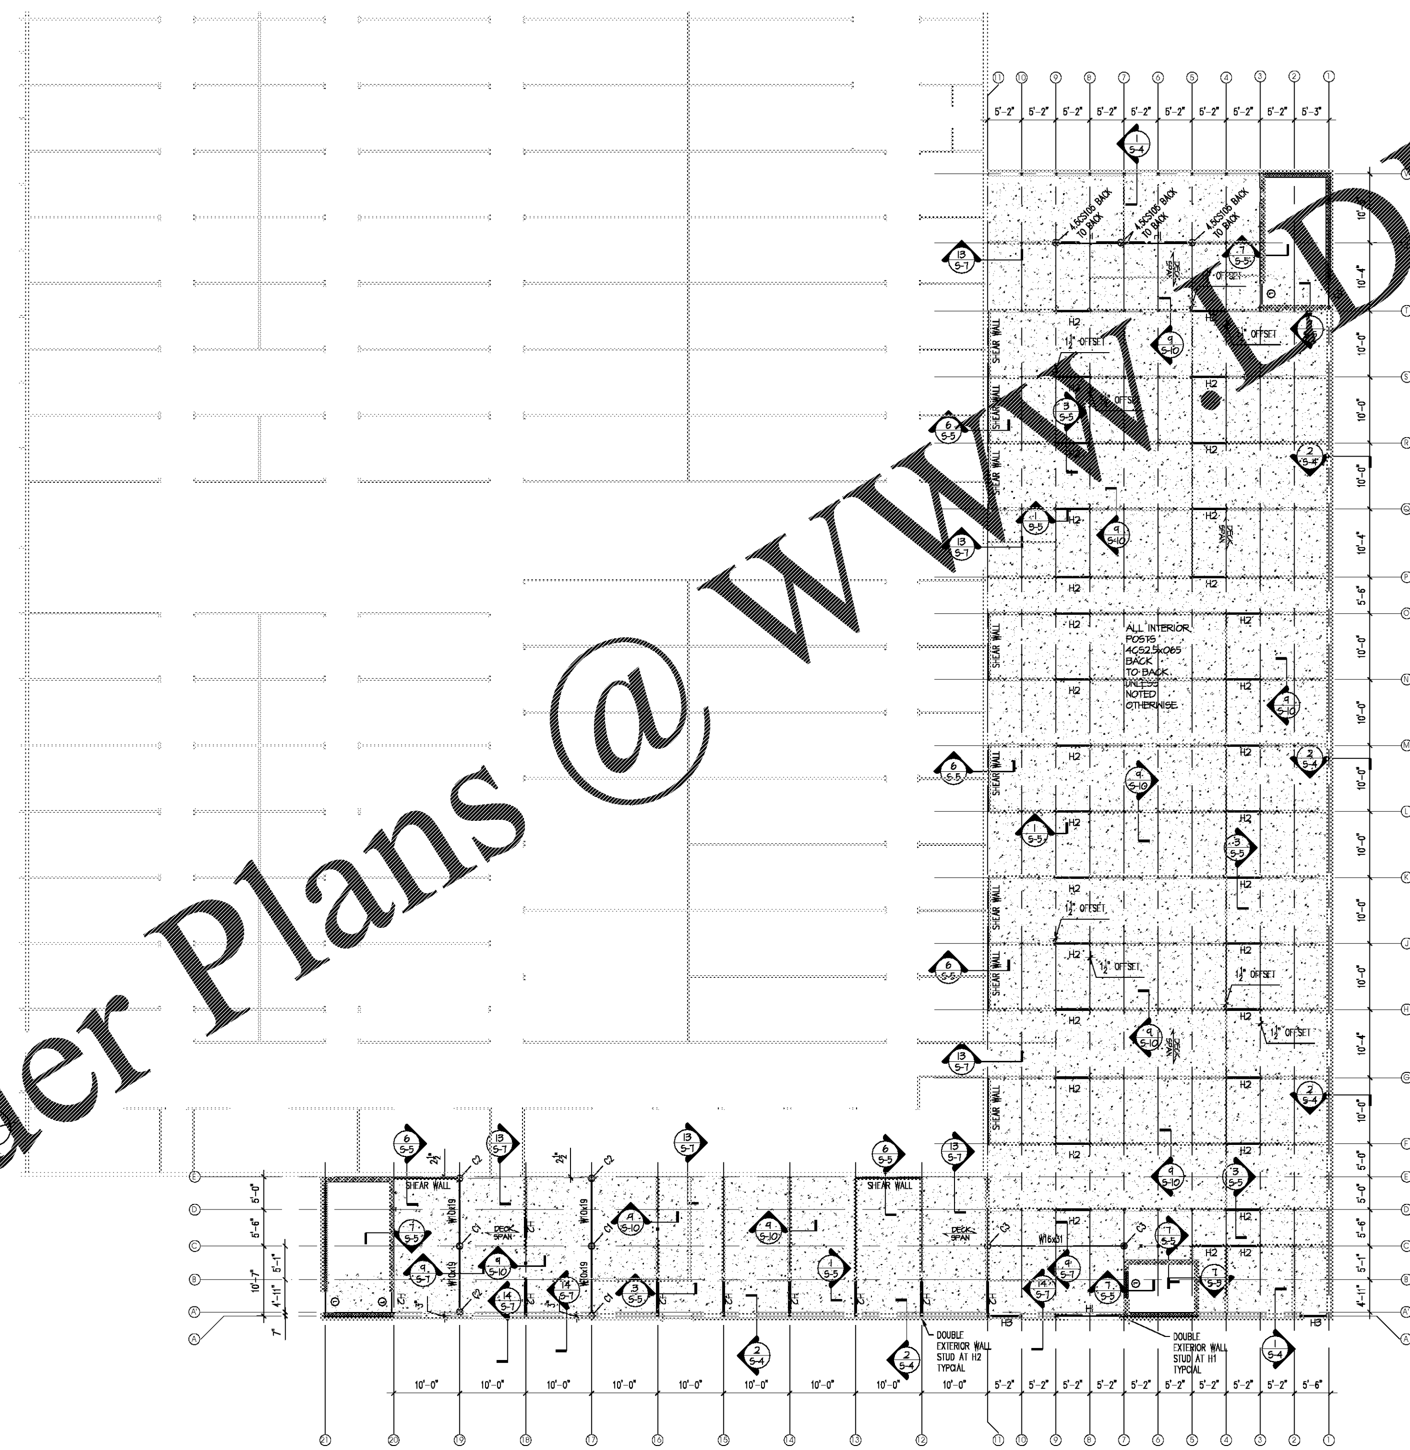

1 SECOND FLOOR FRAMING PLAN
SCALE: 3/32" = 1'-0"

PLAN NOTES

1) TOP OF FINISHED FLOOR AT REFERENCE ELEVATION +12'-0" UNLESS OTHERWISE NOTED [+ OR -].

2) 2" 18GA. G60 COMPOSITE METAL DECK, 2 ½" NW CONCRETE TOPPING, 4 ½" TOTAL SYSTEM REINFORCED WITH (1) LAYER 6x6xW1.4xW1.4 WWF, TOP OF STEEL = BOTTOM OF METAL DECK

3) H2 - 6CS2.5x085 BACK TO BACK
H1, H3 EXTERIOR OPENINGS SEE S8

4) SHEAR WALL SEE SECTION 6 S5

Petrilli Structural & Consulting Engineering P.C.

LIFE STORAGE, INC.
Life Storage #497
5800 Brookshire Blvd. · Charlotte, NC 28216

ISSUE	DATE	REMARKS
2	11FEB2021	ISSUED FOR CLIENT REVIEW
3	18MAR2021	ISSUED FOR BID

SECOND FLOOR FRAMING PLAN

DRAWN BY:	
SCALE:	AS NOTED
DATE:	14SEP2020
JOB NUMBER:	3771
SHEET NUMBER:	S3

trm architect
matthew p. moscati, aia
448 Delaware Avenue
Buffalo, New York 14202
716.883.3516 tel
716.883.4740 fax
www.trmarchitect.com

ALL REPORTS, PLANS, SPECIFICATIONS, FIELD DATA & NOTES AND OTHER DOCUMENTS, INCLUDING ALL DOCUMENTS ON ELECTRONIC MEDIA, PREPARED BY TRM ARCHITECTURE, DESIGN & PLANNING, P.C. AS INSTRUMENTS OF SERVICE SHALL REMAIN THE PROPERTY OF TRM ARCHITECTURE, DESIGN & PLANNING, P.C. TRM ARCHITECTURE, DESIGN & PLANNING, P.C. SHALL RETAIN ALL COMMON LAW, STATUTORY, AND OTHER RIGHTS, INCLUDING THE COPYRIGHT THERETO.

Order Plans @ WWW.LDILine.com