LBYD, Inc.
Civil and Structural Engineers
1100 South College St. Suite 201
Auburn, AL 36832
Main (334) 734-0403

PROJECT NO.
502-20-009

© copyright 2020
These drawings and design intent are the sole property of LBYD, Inc. which may not be reproduced without written permission.

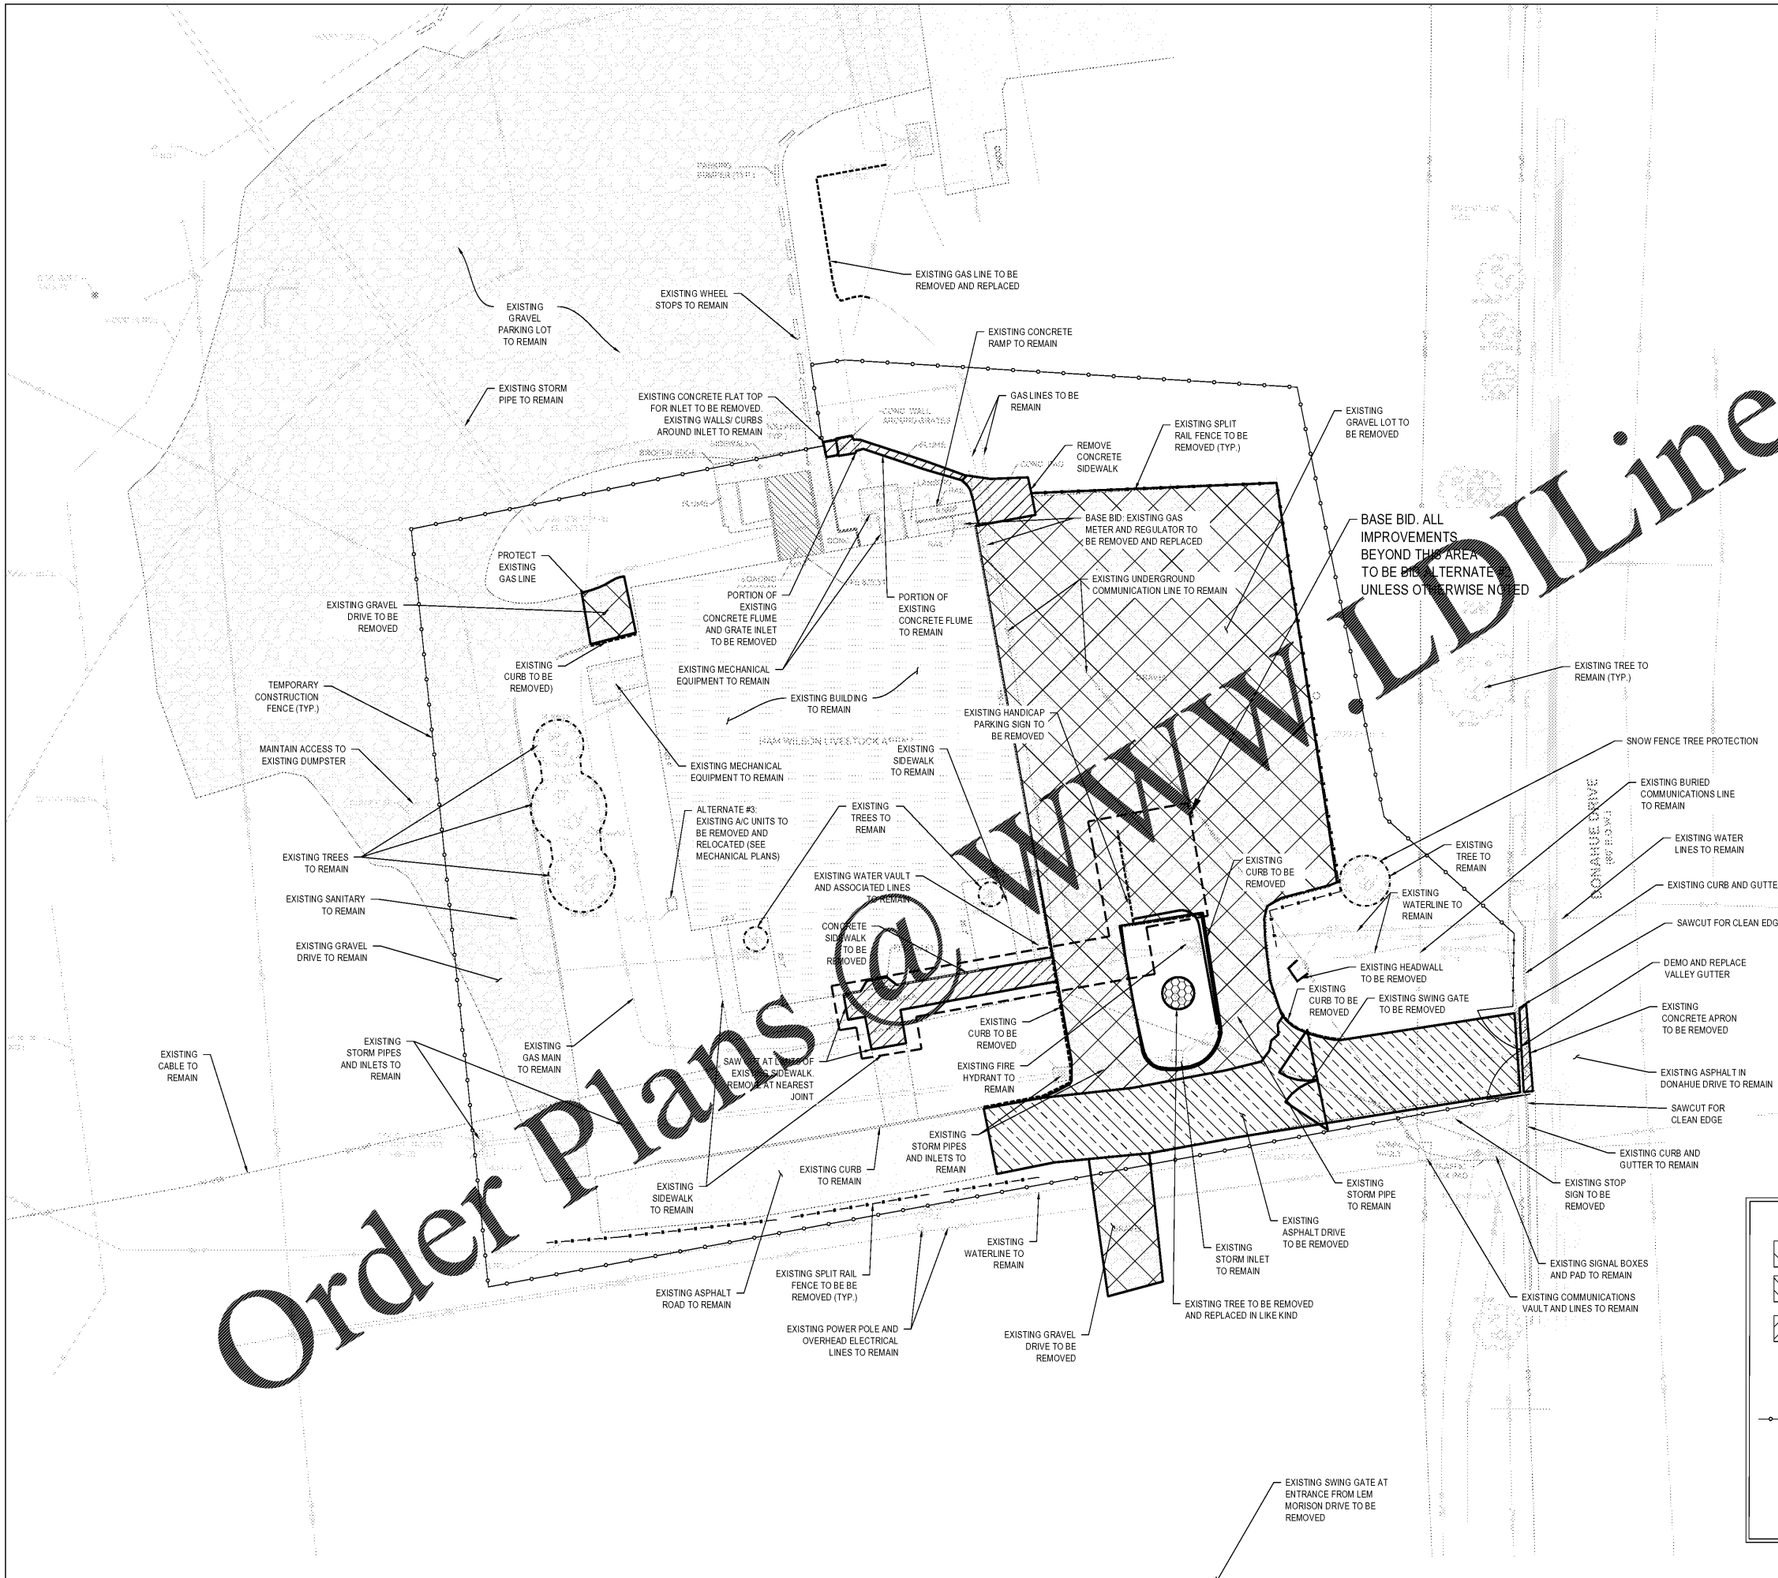

SPECIAL NOTES:
1. SEE SHEET C0.0 FOR ALL APPLICABLE GENERAL SITE DEMOLITION NOTES.
2. BASE BID SHALL INCLUDE ANY NECESSARY FINE GRADING AND GRAVEL REPLACEMENT AROUND PROPOSED ADA PARKING PAD AND SIDEWALK TO FACILITATE INSTALLATION OF PROPOSED IMPROVEMENTS. LIMITS OF FINE GRADING AND GRAVEL REPLACEMENT SHOULD NOT EXCEED 10' BEYOND ADA PARKING PAD AND SIDEWALK AS DRAWN. TIE TO EXISTING CURB WITH NEW HEADER CURB BORDERING BASE BID IMPROVEMENTS ONLY.

Order Plans @ WWW.LDILine.com

Facilities Management
1161 West Samford Avenue
Auburn University, AL 36849
Phone: (334) 844-4810
Fax: (334) 844-9458
Safety is our first priority.
Think Safety. Act Safely.

No.	Revision	Date
-	-	00/00/00

ALABAMA LICENSED No. 26982 PROFESSIONAL ENGINEER
07/21/2021

JMR+H Architecture, PC
445 Dexter Avenue
Suite 5050
Montgomery, AL 36104
Phone: (334) 420-5672
Fax: (334) 420-5682

JMR+H Project Number: 19-968
Drawn By: DT

Auburn University Building
Ham Wilson Arena Renovations
Project Number 19-451

SHEET TITLE:
SITE DEMOLITION PLAN

DRAWN BY:
WLH

CHECKED BY:
CLT

DATE:
JANUARY 21, 2021

FILE NUMBER:
-

PROJECT NUMBER:
19-451

SHEET NUMBER:
C1.0