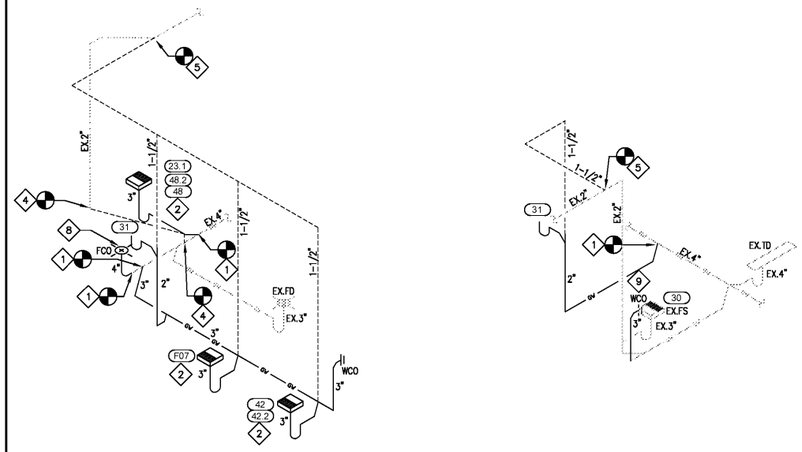

PARTIAL SANITARY RISER DIAGRAM 2
SCALE : NTS P1.0

LINE TYPES:

- SANITARY PIPING
- GREASE WASTE PIPING
- VENT PIPING
- CONDENSATE PIPING
- WASTE OIL PIPING

EXISTING PIPING SHOWN IN A LIGHTER SHADE.

GENERAL NOTES:

1. ALL PLUMBING WORK SHALL BE PERFORMED IN FULL COMPLIANCE WITH THE LOCAL PLUMBING CODE, HEALTH REGULATIONS, AND LOCAL ORDINANCES.
2. THE PLUMBING CONTRACTOR IS RESPONSIBLE FOR ALL PERMIT FEES, UTILITY TAP FEES, AND INSPECTION FEES AS REQUIRED.
3. THE CONTRACTOR SHALL COORDINATE THE LOCATION OF HIS FLOOR DRAINS, HUB DRAINS AND CONNECTION POINTS WITH THE GENERAL CONTRACTOR. THE PLUMBING CONTRACTOR SHALL FIELD VERIFY EXISTING CONDITIONS PRIOR TO SUBMITTING HIS BID.
4. ALL PLUMBING PIPING SHALL BE ROUTED UNDER THE FLOOR, ABOVE THE CEILING, OR LOCATED WITHIN WALLS OR PLUMBING CHASES. EXPOSE PIPING ONLY WHERE NECESSARY TO CONNECT TO EQUIPMENT.
5. PROVIDE INSULATION ON ALL EQUIPMENT CONDENSATE DRAIN LINES INCLUDING FREEZER AND COOLER. PROVIDE HEAT TAPE ON CONDENSATE DRAIN LINE AT FREEZER AND FOR ALL PIPING THAT MAY RUN THROUGH FREEZER.

KEYED NOTES:

1. MAKE CONNECTION TO EXISTING 4" GREASE WASTE LINE. FIELD VERIFY EXACT LOCATION AND INVERT ELEVATION OF POINT OF CONNECTION PRIOR TO COMMENCING WORK.
2. EXTEND INDIRECT WASTE TO RECEPTACLE. FIELD VERIFY EXACT ROUTING OF PIPING.
3. EXTEND DRAIN LINES FROM FREEZER TO WASTE MOP SINK LOCATED NEARBY WITH INDIRECT CONNECTION. FIELD VERIFY EXACT ROUTING OF PIPING.
4. PROVIDE NEW 2" VENT UNDER SLAB FROM EXISTING GREASE WASTE LINE AND ROUTE TO MAKE NEW CONNECTION TO EXISTING CIRCUIT VENT SYSTEM AT APPROXIMATE LOCATION SHOWN.
5. MAKE NEW CONNECTION TO EXISTING VENT LINE (MIN. 2") ABOVE CEILING (APPROXIMATE LOCATION SHOWN ON RISER DIAGRAM, THIS SHEET). FIELD VERIFY EXACT LOCATION OF POINT OF CONNECTION PRIOR TO COMMENCING WORK.
6. EXISTING GREASE RECOVERY SYSTEM TO REMAIN AND BE REUSED. FIELD VERIFY GOOD WORKING CONDITION OF ALL COMPONENTS AND REPAIR AND/OR REPLACE AS REQUIRED.
7. EXISTING RESTROOM FIXTURES TO REMAIN AND BE REUSED. FIELD VERIFY GOOD WORKING CONDITION AND REPAIR AND/OR REPLACE AS REQUIRE.
8. PROVIDE NEW FLOOR CLEAN OUT ON EXISTING GREASE WASTE LINE. FIELD VERIFY EXACT LOCATION OF POINT OF CONNECTION PRIOR TO COMMENCING WORK.
9. PROVIDE NEW WALL CLEAN OUT AT EXISTING GREASE WASTE LINE. FIELD VERIFY EXACT LOCATION OF POINT OF CONNECTION PRIOR TO COMMENCING

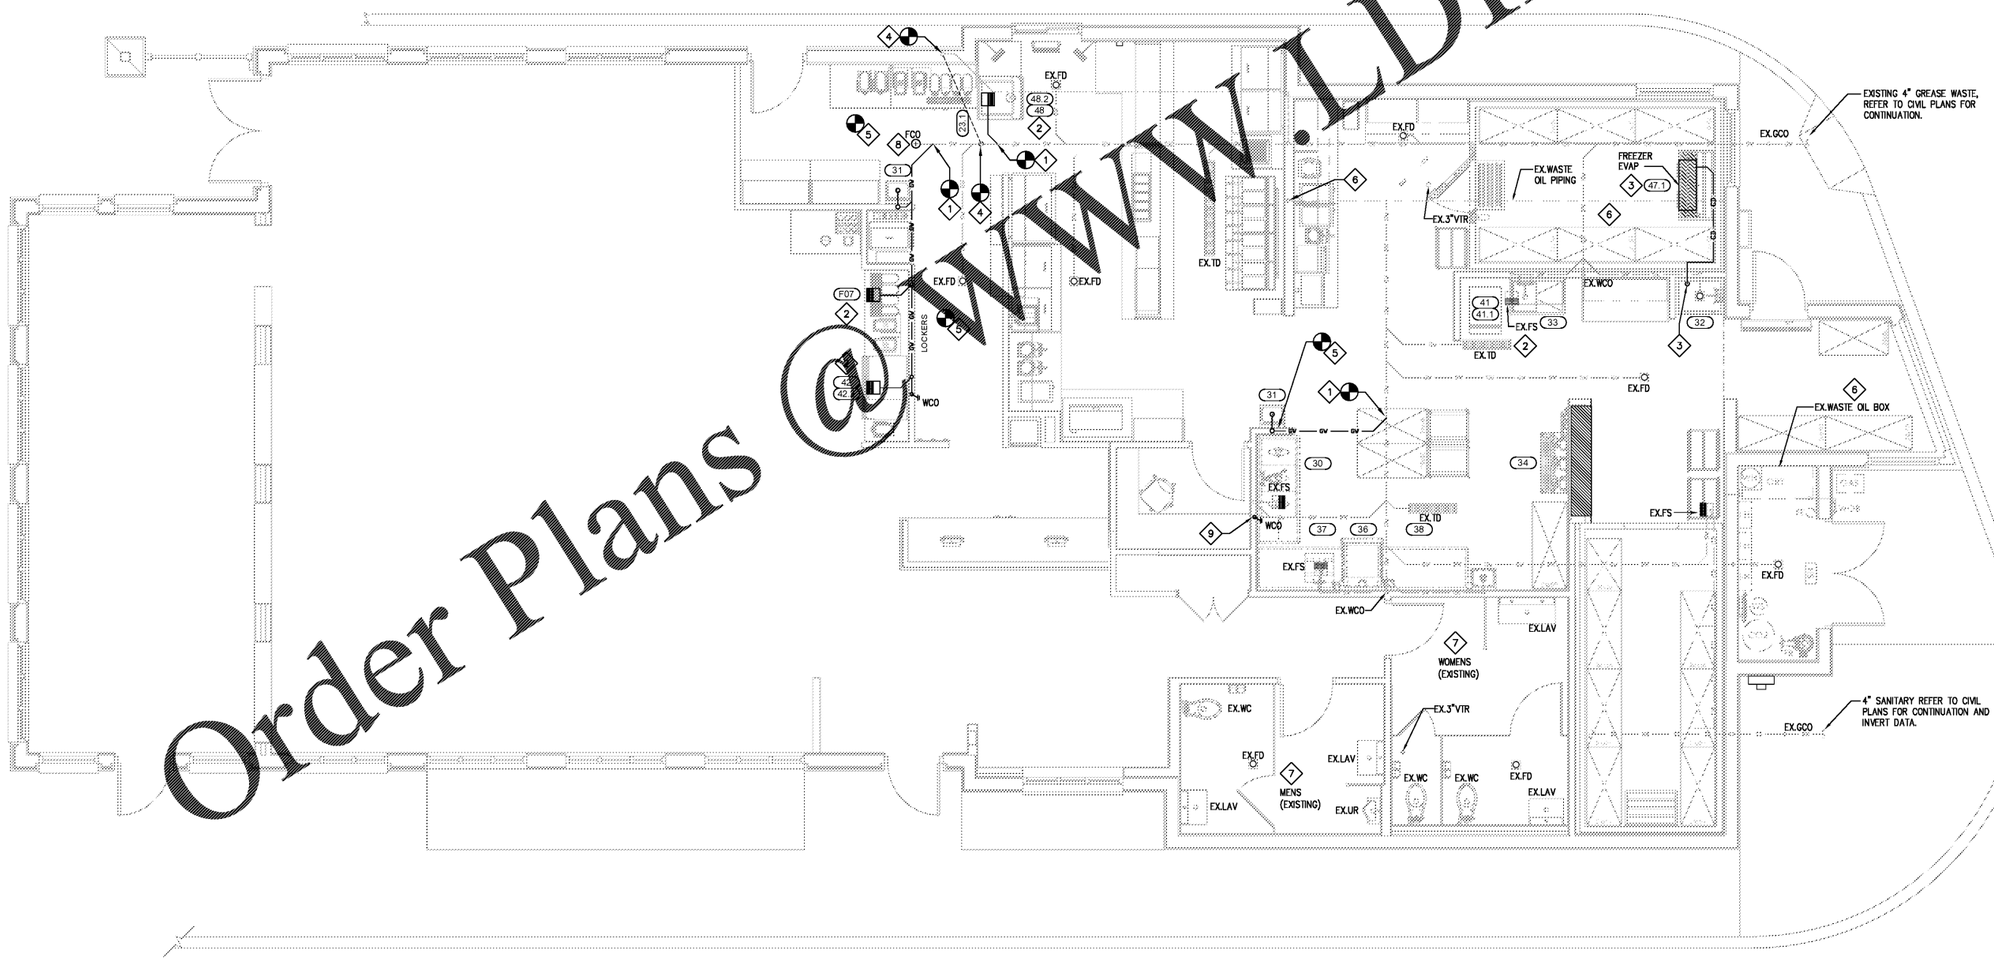

PLUMBING SANITARY PLAN 1 P1.0
SCALE 1/4" = 1'-0"

Order Plans @ WWW.LDILine.com

ARCHITECT:
JSO
JOHN S. ODOM, ARCHITECT
P.O. BOX 410394
SAINT LOUIS, MISSOURI 63141
PH. 1.417.343.2602
WWW.JOHNSODOM.COM
E-MAIL: JOHN@JOHNSODOM.COM
CONTACT: JOHN S. ODOM

PROJECT:
TENANT MODIFICATIONS FOR:
Life Changing Chicken
SLIM CHICKENS
4311 WASHINGTON ROAD
EVANS, GEORGIA 30809

GEORGIA REGISTERED No. 25568 PROFESSIONAL WILLIAM J. ALKEMA
03-18-21

REGISTERED ENGINEER LICENSE/ NUMBER REQUIRED

SPECIAL NOTICES

Drawn: WK/TS Date: 12/10/20

P1.0

PLUMBING SANITARY PLAN