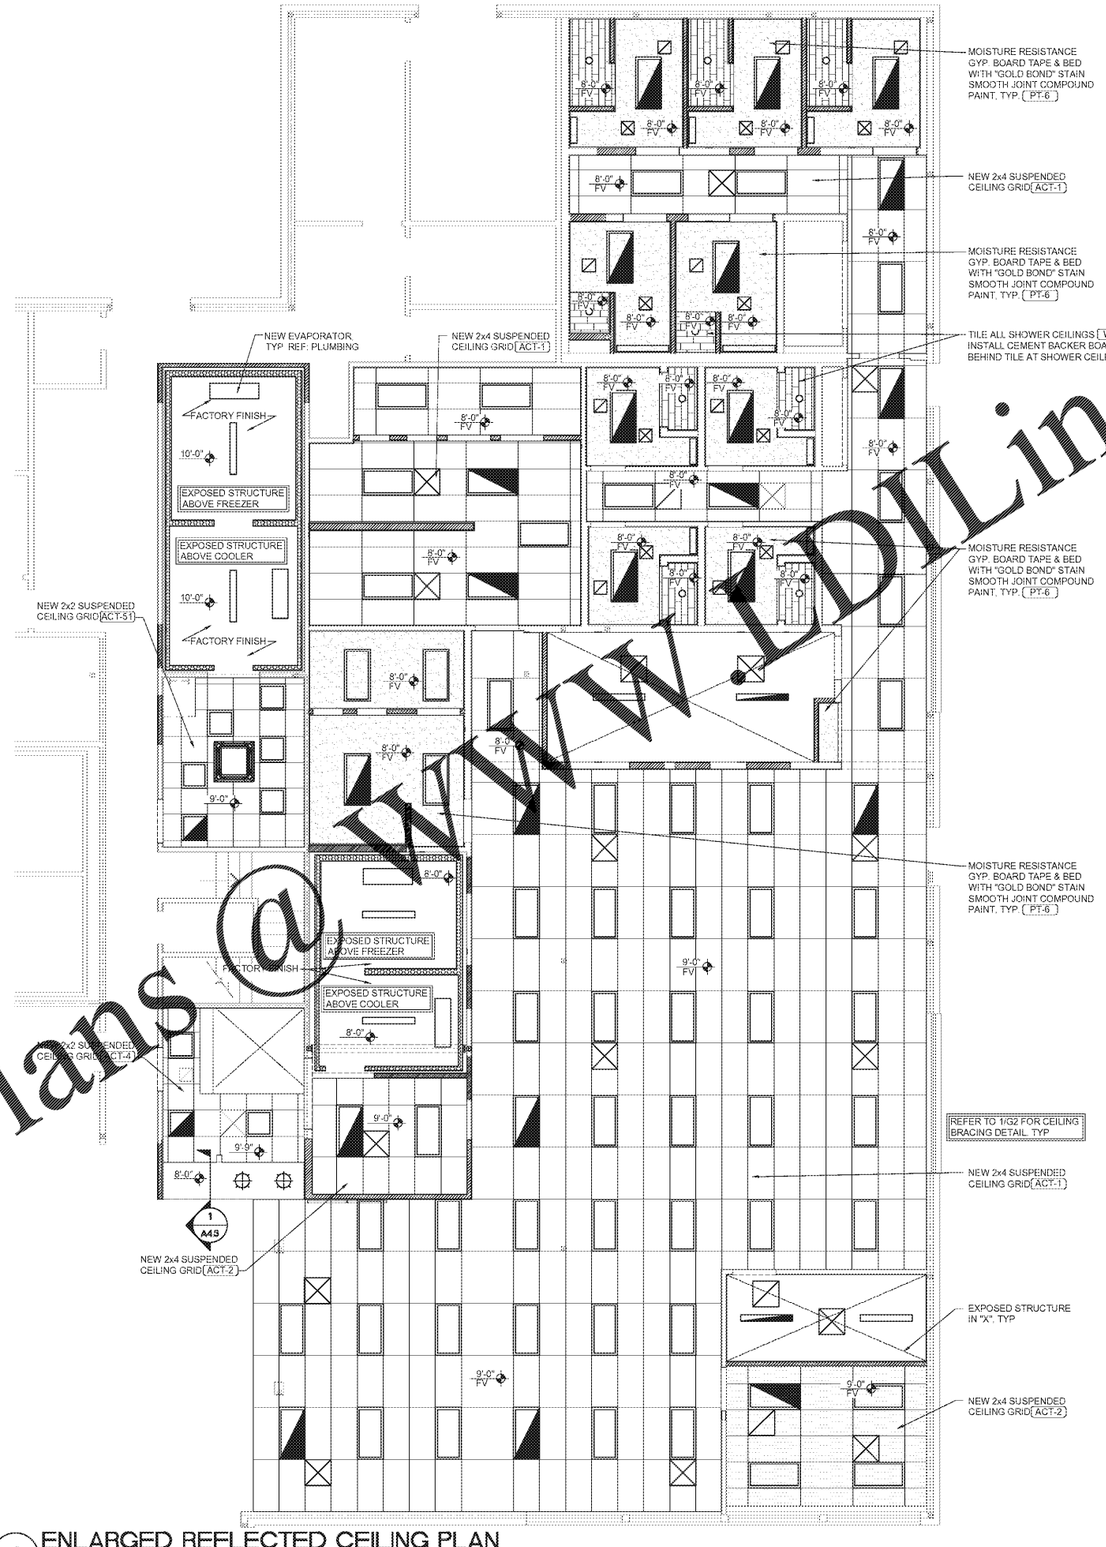

2 ENLARGED REFLECTED CEILING PLAN
SCALE: 3/16" = 1'-0"

1 ENLARGED REFLECTED CEILING PLAN
SCALE: 3/16" = 1'-0"

PLAN LEGEND

- EXISTING TO REMAIN
- EXISTING SHEAR WALL
- NEW EQUIPMENT/FINISHES
- RELOCATED EQUIPMENT
- NEW STUD WALL AS NOTED
- NEW FREEZER/ COOLER PANELS AS NOTED

LIGHTING AND MECHANICAL LEGEND

- NEW 2' X 4' LED RECESSED FIXTURE, REF: ELECTRICAL
- NEW 2' X 4' LED RECESSED EMERGENCY FIXTURE, REF: ELECTRICAL
- NEW 4' LED STRIP LIGHT, REF: ELECTRICAL
- NEW 4' LED EMERGENCY STRIP LIGHT, REF: ELECTRICAL
- NEW RETURN OR EXHAUST DIFFUSER, REF: MECHANICAL
- NEW DIFFUSER, REF: MECHANICAL
- RECESSED CAN LIGHTING, REF: ELECTRICAL
- PENNANT LIGHT, REF: ELECTRICAL

HFA
HARRISON FRENCH & ASSOCIATES, LTD
1705 S. Walton Blvd., Suite 3
Bentonville, Arkansas 72712
t 479.273.3780
f 888.520.9685
www.hfa-ae.com

SET/PUBLICATION FOR REUSE
THESE DRAWINGS ARE PREPARED FOR USE ON THIS PROJECT ONLY AND ARE NOT SUITABLE FOR USE ON OTHER PROJECTS OR EXTENSIONS OF THIS PROJECT WITHOUT THE EXPRESS WRITTEN PERMISSION OF HARRISON FRENCH & ASSOCIATES, LTD. ANY UNAUTHORIZED USE OF, OR FAILURE TO OBTAIN WRITTEN VERIFICATION OR ADAPTATION OF THESE DRAWINGS BY HARRISON FRENCH & ASSOCIATES, LTD. SHALL BE AT THE RECIPIENT'S SOLE RISK AND WITHOUT LIABILITY TO HARRISON FRENCH & ASSOCIATES, LTD. THE RECIPIENT SHALL INDEMNIFY AND HOLD HARMLESS HARRISON FRENCH & ASSOCIATES, LTD. FROM ALL DAMAGES, SUITS, COSTS, AND EXPENSES IN LAW OR EQUITY THAT MAY AT ANY TIME ARISE OR BE ESTABLISHED IN ANY WAY RELATING TO THE UNAUTHORIZED USE OF THESE DRAWINGS.
REPRODUCTION OF THIS DRAWING FOR REUSE ON ANOTHER PROJECT, EXTENSION OF THIS PROJECT, OR ANY OTHER PROJECT WITHOUT THE EXPRESS WRITTEN CONSENT OF HARRISON FRENCH & ASSOCIATES, LTD. IS PROHIBITED.
COPYRIGHT 2021 BY HFA

REMODEL

STORE NUMBER: 417
3150 GRANT ST
GARY, IN 46408

JOB NUMBER: 03-18-10417

ISSUE BLOCK

CHECKED BY:	RAF
DRAWN BY:	JTH
DOCUMENT DATE:	02/05/21

JOHN WILLIAM SYFERT
STATE OF INDIANA
ARCHITECT
2021.02.09 07:43:53-06'00'

ENLARGED REFLECTED CEILING PLANS

SHEET: A1.2

Order Plans @ WWW.LDLine.com

Fri,09.2021-7:42pm - User: jtaylor.harvey
L:\2020\20-18-10417 Lowes - Gary, IN 417\CD\CDSheets\Architectural\1.02 A1.2 ENLARGED REFLECTED CEILING PLANS.dwg