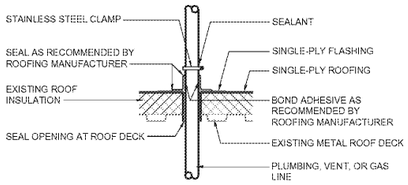

4 ROOF PENETRATION DETAIL

SCALE: 3/4" = 1'-0"

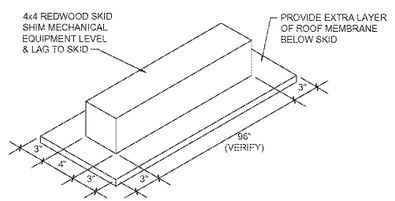

VERIFY DIMENSIONS WITH EQUIPMENT SPECS

3 SKID ISOMETRIC

SCALE: 1 1/2" = 1'-0"

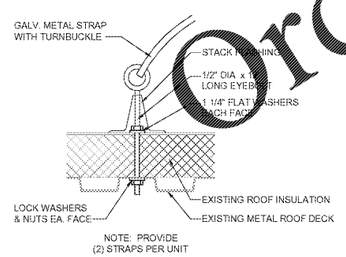

NOTE: PROVIDE (2) STRAPS PER UNIT

2 HOLD DOWN STRAPS

SCALE: 1 1/2" = 1'-0"

KEYED NOTES:

1. EXHAUST FANS, OR MAKE UP AIR UNITS ON ROOF CURBS EQ. TO: "THY CURB" TC-3 MBDN CUSTOM SIZED. FINAL SIZE COORDINATED BY G.C. & MECH. CONTRACTOR

PATCH AND REPAIR ROOFING MEMBRANE TO MATCH EXISTING AS REQUIRED

REFERENCE 2/A1.5 FOR CONDENSER HOLD DOWN STRAPS.

COORDINATE ALL EQUIPMENTS EXACT LOCATIONS WITH LOWE'M

REFERENCE 3/A1.5 FOR SKID DETAIL

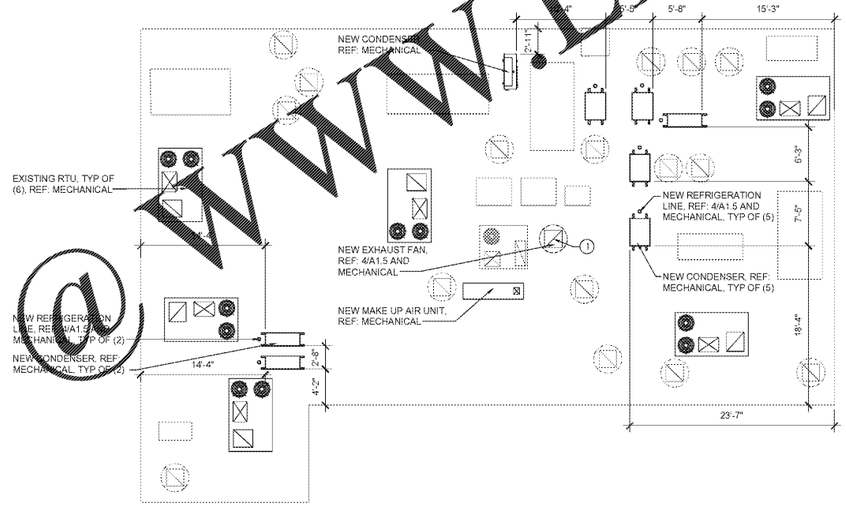

1 ROOF PLAN

SCALE: 1/8" = 1'-0"

Order Plans @ WWW.LDILine.com

HFA
HARRISON FRENCH & ASSOCIATES, LTD
1705 S. Walton Blvd., Suite 3
Bentonville, Arkansas 72712
t 479.273.7780
f 888.520.9685
www.hfa-ae.com

STIPULATION FOR REUSE

THIS DRAWING WAS PREPARED FOR USE ON THE SPECIFIC PROJECT AS CONTEMPLATED AT THE TIME OF CONTRACT. ANY REUSE, DISCLOSURE, DISTRIBUTION OR ALTERATION WITHOUT PRIOR WRITTEN PROJECT SPECIFIC VERIFICATION BY HFA FOR ANY DIFFERENT PROJECT SHALL BE AT USER'S SOLE RISK AND WITHOUT LIABILITY OR LEGAL EXPOSURE TO HFA. ANY USER REQUESTING REUSE OF ANOTHER PROJECT REQUESTS THE SERVICES OF HFA FOR ADAPTATION OF THE ORIGINAL PROJECT FOR THE NEW SITE AND AGREES TO INDEMNIFY AND HOLD HFA HARMLESS FROM ALL CLAIMS, DAMAGES AND LEGAL EXPENSES ARISING OUT OF SUCH REUSE. REPRODUCTION OF THESE DRAWINGS FOR ANY PURPOSE WITHOUT THE EXPRESS WRITTEN CONSENT OF HFA IS PROHIBITED AND VOID. ALL RIGHTS RESERVED UNDER U.S. AND INTERNATIONAL COPYRIGHT LAWS AND TREATIES.

REMODEL

STORE NUMBER: 417
3150 GRANT ST
GARY, IN 46408

JOB NUMBER: 03-18-10417

ISSUE BLOCK

CHECKED BY:	RAF
DRAWN BY:	JTH
DOCUMENT DATE:	02/05/21

JOHN T. HARRISON REGISTERED No. AR-013058 STATE OF ARKANSAS ARCHITECT

2021.02.09 07:45:07-06'00'

ROOF PLAN & DETAILS

SHEET: A1.5

Fri,05 2021-7:42pm - User: jtaylor.harvey
L:\2003\18-10417 Lowes - Gary, IN 417\DOCS\SA\construct 15\A1.5 ROOF PLAN & DETAILS.dwg