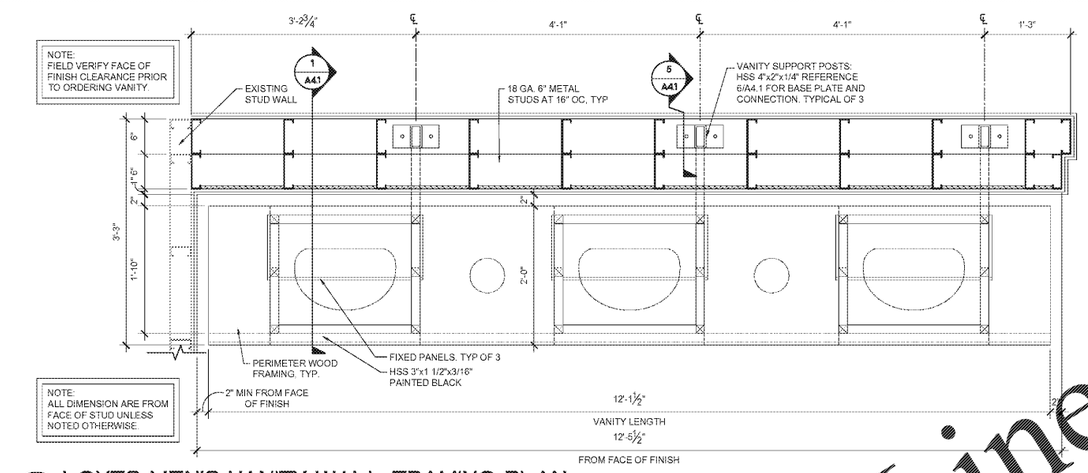


## 5 LOVES MEN'S VANITY WALL FRAMING PLAN

SCALE: 1" = 1'-0"

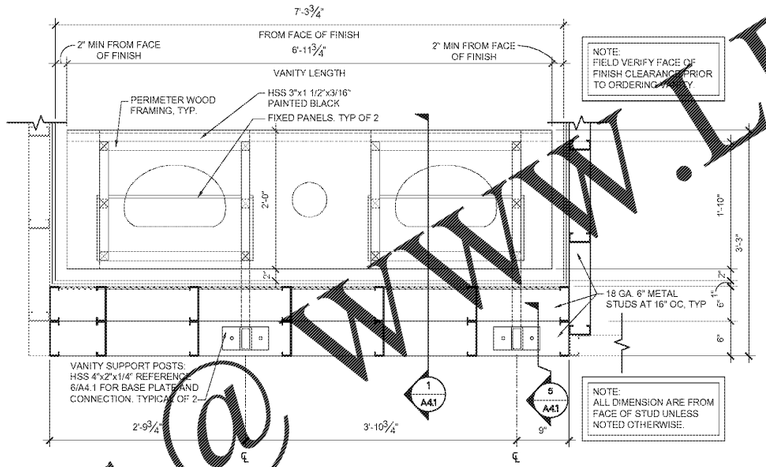


## 4 LOVES WOMEN'S VANITY WALL FRAMING PLAN

SCALE: 1" = 1'-0"

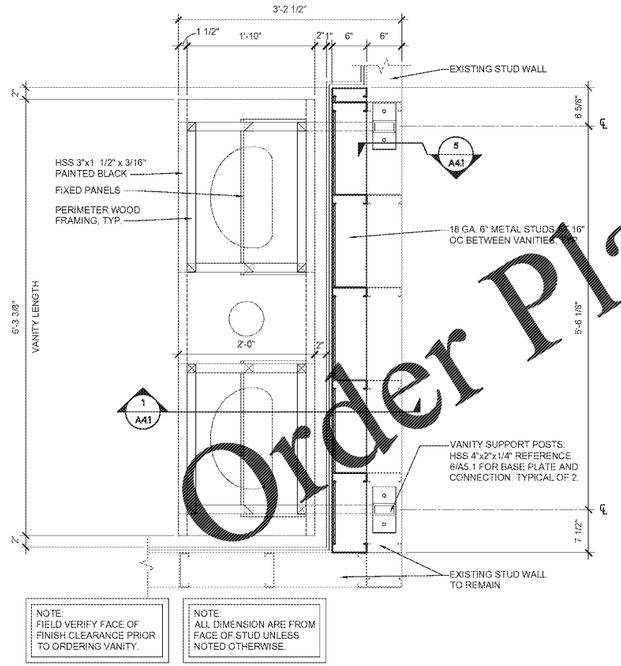


## 3 LOVES MEN'S VANITY WALL FRAMING PLAN

SCALE: 1" = 1'-0"

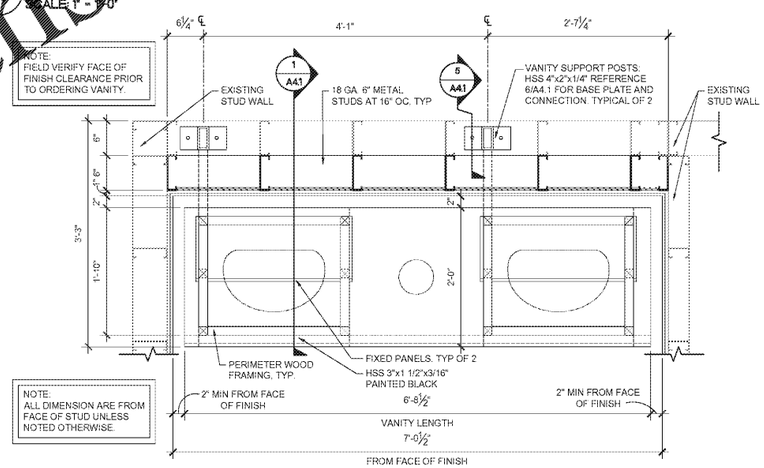


## 2 DENNY'S MEN'S VANITY WALL FRAMING PLAN

SCALE: 1" = 1'-0"

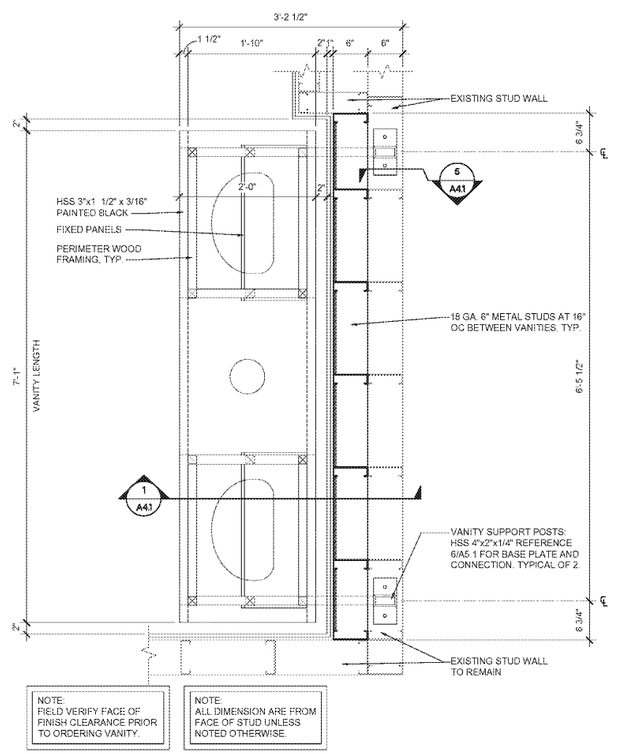


## 1 DENNY'S WOMEN'S VANITY WALL FRAMING PLAN

SCALE: 1" = 1'-0"

Order Plans @ WWW.LDILine.com

HFA
HARRISON FRENCH & ASSOCIATES, LTD
1705 S. Walton Blvd., Suite 3
Bentonville, Arkansas 72712
t 479.273.7780
f 888.520.9685
www.hfa-ae.com

STIPULATION FOR REUSE
THIS DRAWING WAS PREPARED FOR USE ON THIS SPECIFIC PROJECT AND IS NOT TO BE USED ON ANY OTHER PROJECT WITHOUT THE EXPRESS WRITTEN CONSENT OF HARRISON FRENCH & ASSOCIATES, LTD. ANY UNAUTHORIZED REUSE OF THESE DRAWINGS WITHOUT PROJECT RELEVANCE OR EXPRESS CONSENT OF THE ARCHITECT SHALL BE AT USER'S SOLE RISK AND WITHOUT LIABILITY TO THE ARCHITECT. THE USER SHALL INDEMNIFY AND HOLD HARMLESS THE ARCHITECT AND HIS CONSULTANTS FROM ALL CLAIMS, DAMAGES, LOSSES AND EXPENSES INCLUDING ATTORNEY'S FEES ARISING OUT OF OR RESULTING THEREFROM. ANY REUSE OF THIS PROJECT IS NOT AUTHORIZED. ALL RIGHTS RESERVED. © 2021 HFA

REMODEL

STORE NUMBER: 417
3150 GRANT ST
GARY, IN 46408

JOB NUMBER: 03-18-10417

ISSUE BLOCK

| | |
|---|---|
| CHECKED BY: | RAF |
| DRAWN BY: | JTH |
| DOCUMENT DATE: | 02/05/21 |

JOHN WILLIS FRENCH
REGISTERED
ARKANSAS
ARCHITECT
2021.02.09 07:51:15-06'00'

SECTIONS & DETAILS

SHEET:
A4.2

Feb05,2021-8:51am - User: joseph.haney
L:\03\03-18-10417 Loves - Gary, IN 417\CONDOCS\Sketches\arch\A4.2 SECTIONS & DETAILS.dwg