MECHANICAL SYMBOLS

18"X12"	RECTANGULAR DUCT 18" WIDE BY 12" DEEP
12"Ø	12" DIAMETER ROUND DUCT
	SUPPLY DUCT IN SECTION
	RETURN OR EXHAUST DUCT IN SECTION
	ELBOW WITH TURNING VANES
	ROUND (OR OVAL) ELBOW
	SUPPLY AIR DIFFUSER WITH ROUND SUPPLY DUCT
	RETURN OR EXHAUST AIR DIFFUSER WITH ROUND DUCT
SD 12 1250	DIFFUSER OR GRILLE TYPE BRANCH DUCT & NECK SIZE CFM
	MANUAL BALANCE DAMPER
	CONNECT TO EXISTING
ETR	EXISTING TO REMAIN
S	REMOTE TEMPERATURE SENSOR
H	HUMIDISTAT AND SENSOR
D	DUCT SMOKE DETECTOR

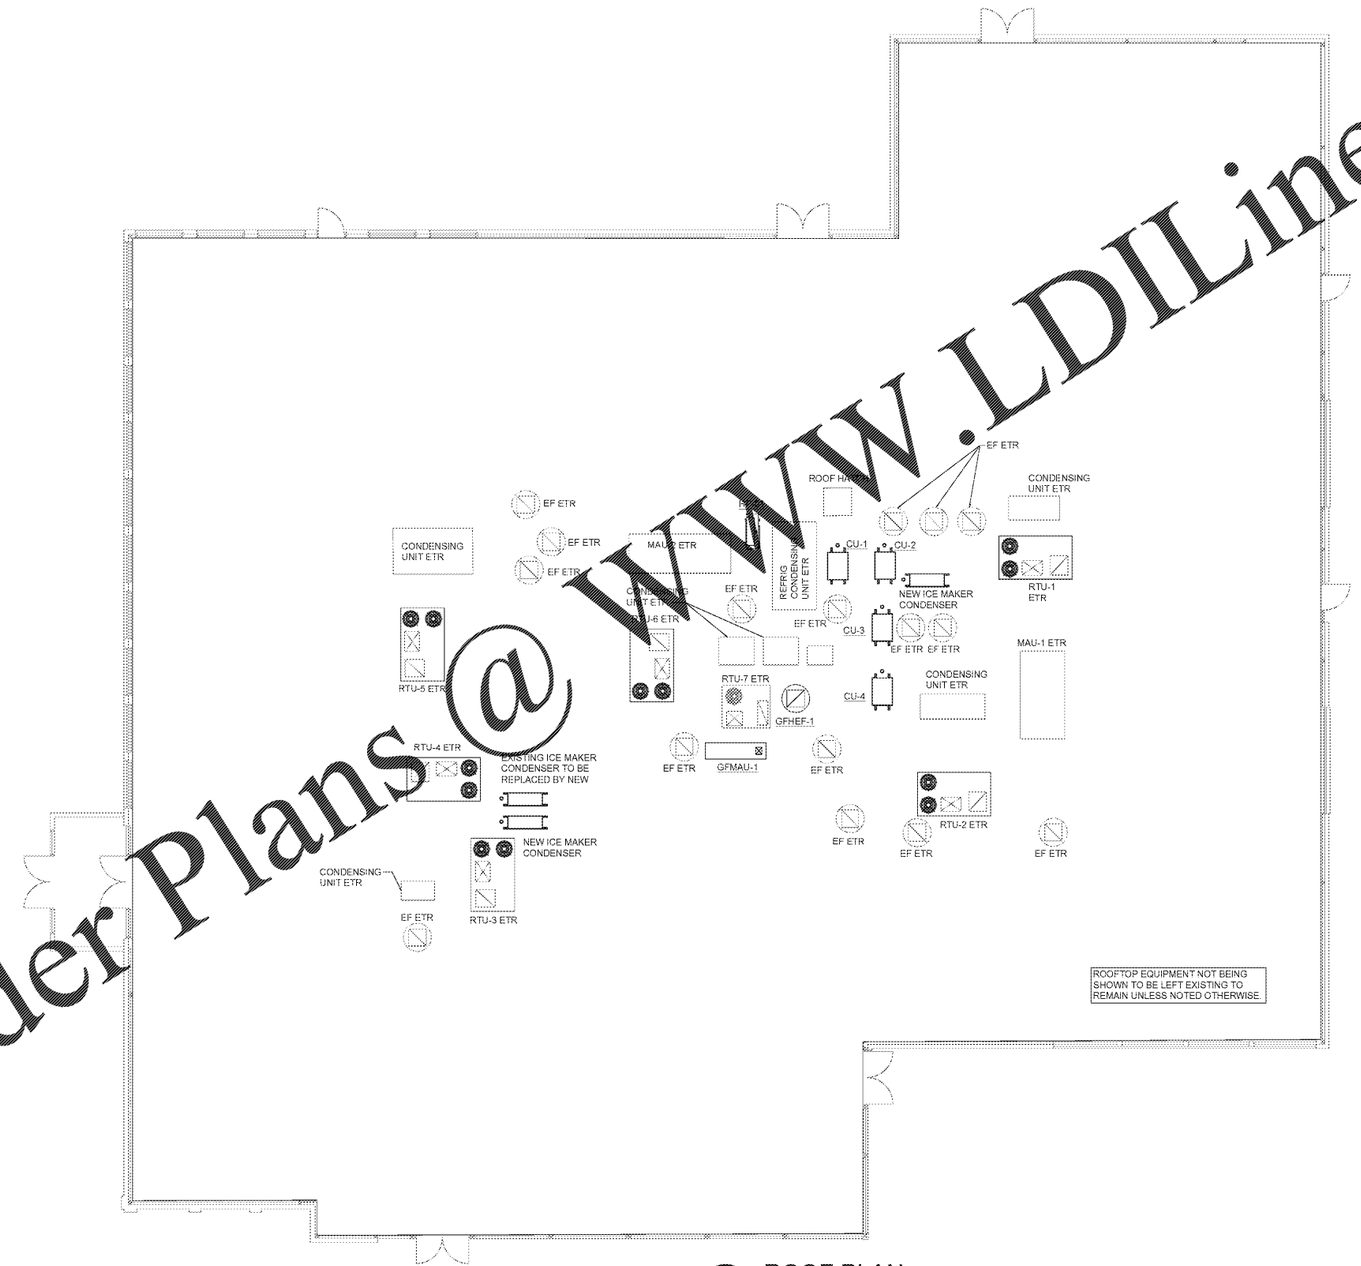

1 ROOF PLAN
SCALE: 1/4"=1'-0"

EXISTING CONDITIONS WERE TAKEN FROM ORIGINAL DRAWINGS AND MAY NOT REFLECT EXACT "AS-BUILT" CONDITIONS. CONTRACTOR SHALL FIELD VERIFY ALL EXISTING CONDITIONS PRIOR TO SUBMITTING FINAL BIDS. CONTRACTOR SHALL CAREFULLY COORDINATE NEW WORK AND DEMOLITION WITH ALL OTHER DISCIPLINES AND EXISTING CONDITIONS.

EACH SUBCONTRACTOR IS RESPONSIBLE FOR HAVING A THOROUGH KNOWLEDGE OF ALL DRAWINGS AND SPECIFICATIONS IN THEIR RELATED FIELD. THE FAILURE TO ACQUAINT HIMSELF WITH THIS KNOWLEDGE DOES NOT RELIEVE THE RESPONSIBILITY OF PERFORMING HIS WORK PROPERLY. NO ADDITIONAL COMPENSATION SHALL BE ALLOWED BECAUSE OF CONDITIONS THAT OCCUR DUE TO FAILURE TO FAMILIARIZE WORKERS WITH THIS KNOWLEDGE.

Order Plans @ WWW.LDILine.com

HFA
HARRISON FRENCH & ASSOCIATES, LTD
1705 S. Walton Blvd., Suite 3
Bentonville, Arkansas 72712
t 479.273.7780
f 888.520.9685
www.hfa-ae.com

STIPULATION FOR REUSE
THIS DRAWING WAS PREPARED FOR USE ON THIS PROJECT ONLY AND IS CONSIDERED AN INSTRUMENT OF SERVICE. IT IS NOT TO BE USED ON ANY OTHER PROJECT OR EXTENSION OF THIS PROJECT EXCEPT BY AGREEMENT IN WRITING AND WITH APPROPRIATE COMPENSATION TO THE ARCHITECT. REUSE WITHOUT THE EXPRESS WRITTEN CONSENT OF THE ARCHITECT FOR ANY OTHER PROJECT OR EXTENSION OF THIS PROJECT OR ON ANY PROJECT OTHER THAN THE SPECIFIC PROJECT FOR WHICH THEY HAVE BEEN PREPARED SHALL BE AT THE USER'S RISK AND WITHOUT LIABILITY OR LEGAL EXPOSURE TO THE ARCHITECT. ALL REUSE WITHOUT SUCH VERIFICATION OR ADAPTATION SHALL BE UNAUTHORIZED AND UNLAWFUL.

REMODEL
STORE NUMBER - 417
3150 GRANT ST
GARY, IN 46408
JOB NUMBER: 03-18-10417

ISSUE BLOCK

CHECKED BY:	JKR
DRAWN BY:	DNM
DOCUMENT DATE:	02/05/21

JOHN KENNETH RAY
REGISTERED
No 11930661
STATE OF
ARKANSAS
PROFESSIONAL ENGINEER
2021.02.08 15:46:52-06'00'

MECHANICAL ROOF PLANS

SHEET: M2

Fab09.2021 - 3:42pm - User: normanel.incoy
L:\03\03-16-10417 Lowes - Gary, IN 417\CONDOCS\MEP\-3DS M2 MECHANICAL ROOF PLANS 417.dwg