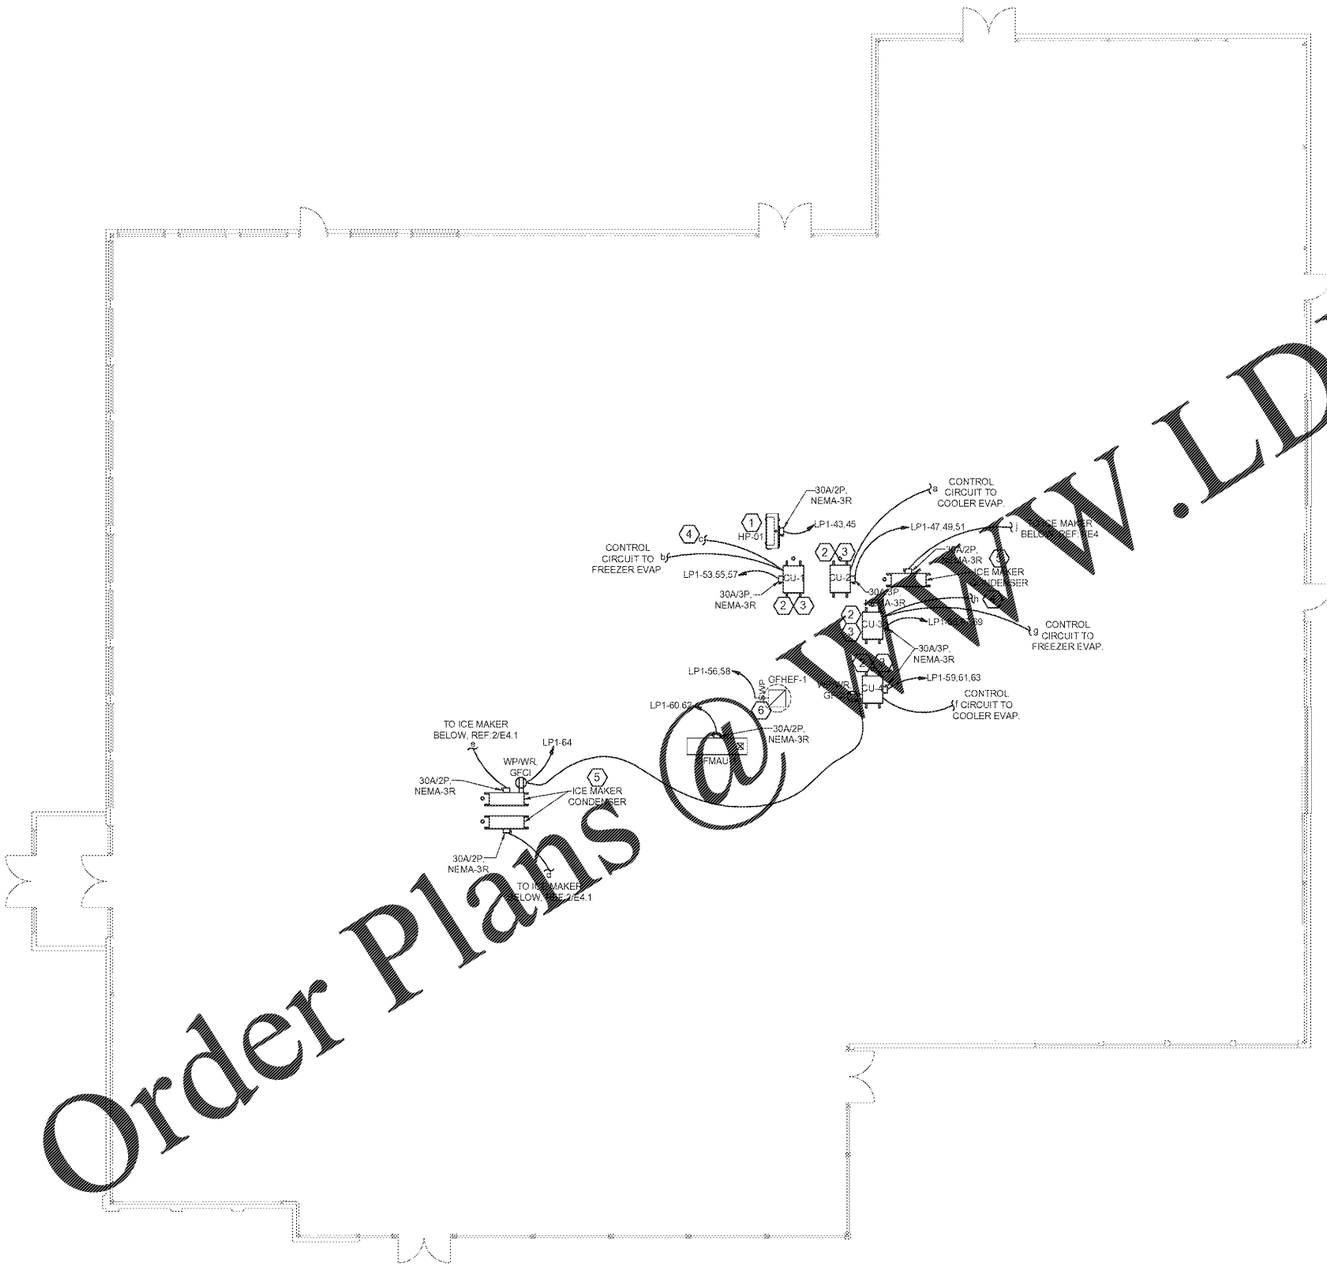

1 ROOF POWER PLAN

SCALE: 1/8" = 1'-0"

KEYNOTES

1. ELECTRICAL CONTRACTOR SHALL MAKE CONNECTIONS BETWEEN THE OUTDOOR UNIT (HP-01) AND THE INDOOR UNITS (DFC-01) OF THE MINI-SPLIT SYSTEMS.
2. EQUIPMENT DISCONNECT SWITCHES SHALL BE SUPPLIED AND PRE-WIRED FOR CONNECTION TO COOLER/FREEZER/STORAGE PACKAGE. E.C. SHALL MAKE ALL FINAL CONNECTIONS.
3. PROVIDE ALL INTERLOCKING BETWEEN EVAPORATOR AND CONDENSER FOR A COMPLETE AND OPERATIONAL SYSTEM AS REQUIRED.
4. PROVIDE CIRCUITRY FOR ELECTRIC DEFROST FROM CONDENSING UNIT TO FREEZER EVAPORATORS. REFERENCE POWER PLAN FOR UNIT REQUIREMENTS.
5. REFER TO MANUFACTURER'S REQUIREMENTS FOR ICE MACHINE WIRING. CONNECT TO INTERIOR EQUIPMENT.
6. EXHAUST FAN WITH FACTORY INSTALLED DISCONNECT. ELECTRICAL CONTRACTOR TO PROVIDE CIRCUITRY TO DISCONNECT.

COORDINATE THE EXTENT OF ALL REQUIRED ELECTRICAL DEMOLITION WITH CONSTRUCTION MANAGER

EXISTING CONDITIONS WERE TAKEN FROM ORIGINAL DRAWINGS AND MAY NOT REFLECT EXACT "AS-BUILT" CONDITIONS. CONTRACTOR SHALL FIELD VERIFY ALL EXISTING CONDITIONS PRIOR TO SUBMITTING FINAL BIDS. CONTRACTOR SHALL CAREFULLY COORDINATE NEW WORK AND DEMOLITION WITH ALL OTHER DISCIPLINES AND EXISTING CONDITIONS.

EACH SUBCONTRACTOR IS RESPONSIBLE FOR HAVING A THOROUGH KNOWLEDGE OF ALL DRAWINGS AND SPECIFICATIONS IN THEIR RELATED FIELD. THE FAILURE TO ACQUAINT HIMSELF WITH THIS KNOWLEDGE DOES NOT RELIEVE THE RESPONSIBILITY OF PERFORMING HIS WORK PROPERLY. NO ADDITIONAL COMPENSATION SHALL BE ALLOWED BECAUSE OF CONDITIONS THAT OCCUR DUE TO FAILURE TO FAMILIARIZE WORKERS WITH THIS KNOWLEDGE.

HFA
HARRISON FRENCH & ASSOCIATES, LTD
1705 S. Walton Blvd., Suite 3
Bentonville, Arkansas 72712
t 479.273.7780
f 888.520.9685
www.hfa-ae.com

STIPULATION FOR REUSE

THIS DRAWING WAS PREPARED FOR USE ON THE SPECIFIC PROJECT AND IS NOT TO BE USED FOR ANY OTHER PROJECT. THIS DRAWING IS COPYRIGHTED AND IS NOT TO BE USED ON ANY OTHER PROJECT EXCEPT BY AGREEMENT WITH HARRISON FRENCH & ASSOCIATES, LTD. ANY UNAUTHORIZED USE OF THIS DRAWING WITHOUT THE EXPRESS WRITTEN PERMISSION OF HARRISON FRENCH & ASSOCIATES, LTD. SHALL BE AT THE USER'S SOLE RISK AND WITHOUT LIABILITY TO HARRISON FRENCH & ASSOCIATES, LTD. AND THE USER AGREES TO INDEMNIFY AND HOLD HARRISON FRENCH & ASSOCIATES, LTD. HARMLESS FROM ALL CLAIMS, DAMAGES, LOSSES AND EXPENSES ARISING OUT OF OR RESULTING THEREFROM.

REMODEL

STORE NUMBER - 417
3150 GRANT ST
GARY, IN 46408

JOB NUMBER 03-18-10417

ISSUE BLOCK

CHECKED BY:	CAR
DRAWN BY:	DFF
DOCUMENT DATE:	02/05/21

JONATHAN KYLE CONNOLLY
REGISTERED
No. 11500595
STATE OF INDIANA
PROFESSIONAL ENGINEER
Jonathan Kyle Connolly
Harrison French and Associates, Ltd.
Date: 2021.02.05 12:33:40 -05'00'

ROOF PLAN

SHEET: E5

Order Plans @ WWW.LDILine.com

Feb05,2021-2:45pm - User: dfry fcke
L:\03\03-18-10417 Lowes - Gary, IN 417\CONDOCS\MEP\Elec\420 E5 ROOF PLAN.dwg