8/12/2020 4:03:31 PM | GPLOT-V8 | 0010028_17-0001.dgn | P.I. No. 0010028

anderson.v | gplotborder-V81-P0.tbl

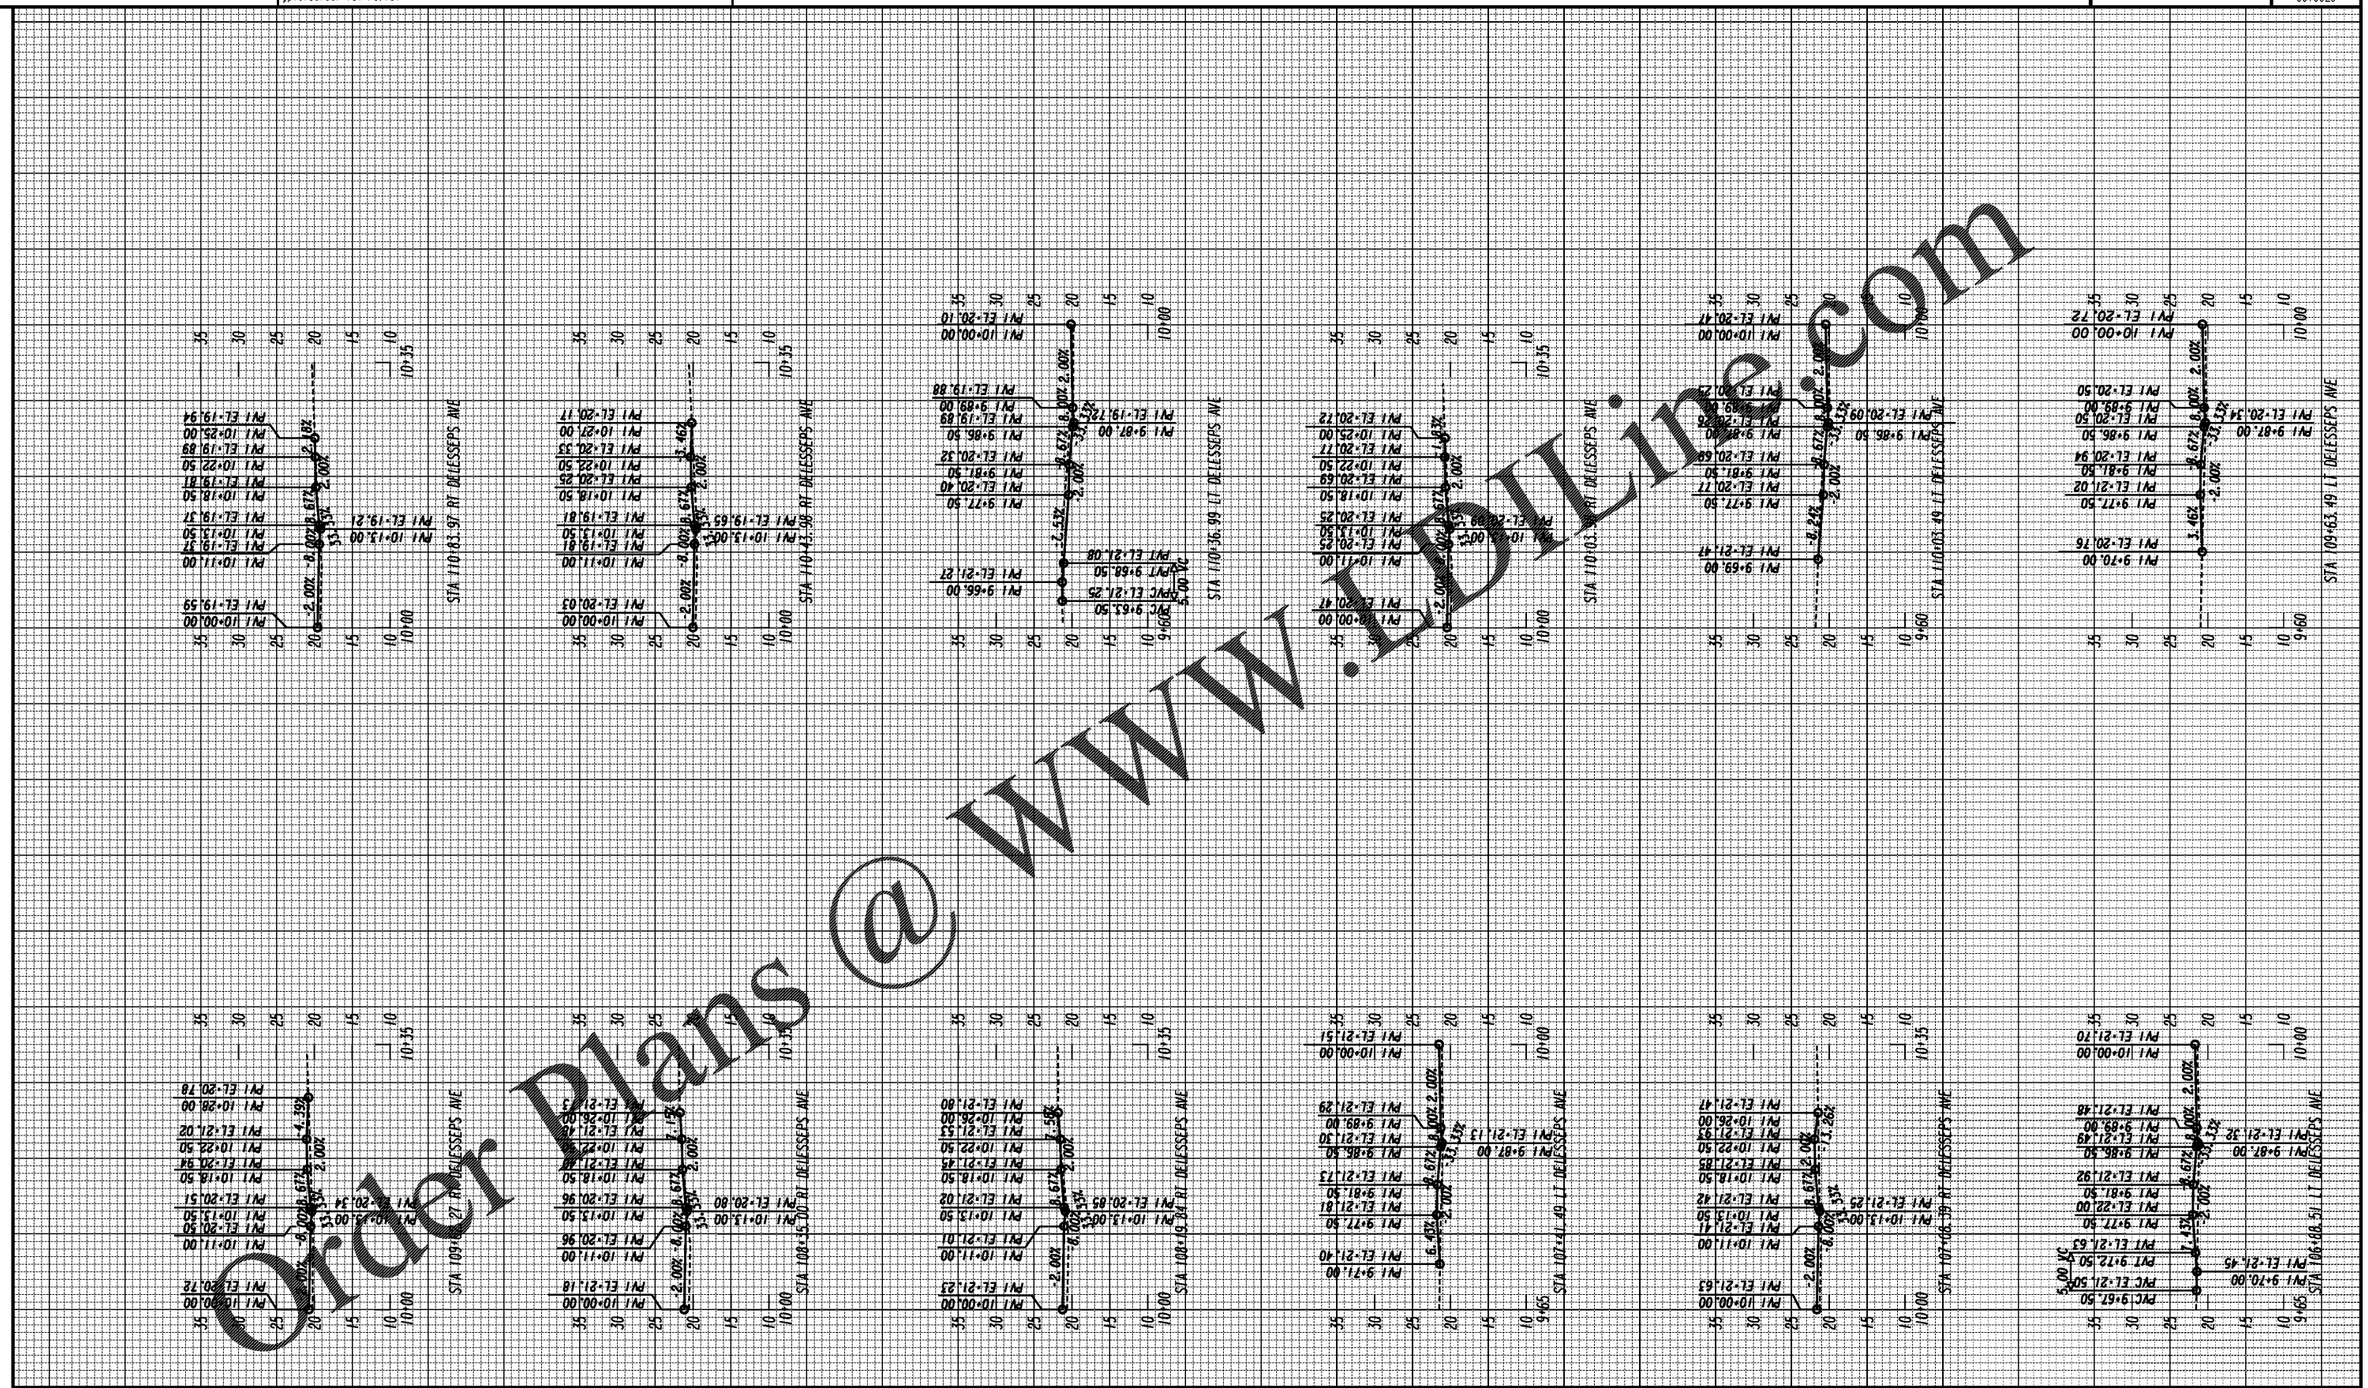

Order Plans @ www.EBLine.com

THOMAS & HUTTON
Engineering | Surveying | Planning | GIS | Consulting
50 Park of Commerce Way • PO Box 2727
Savannah, GA 31402-2727 • 912.234.5300
www.thomasandhutton.com
Charleston, SC | Columbia, SC | Myrtle Beach, SC
Savannah, GA | Wilmington, NC

SCALE IN FEET
0 10 20 40

REVISION DATES

DRIVEWAY PROFILES

DELESSEPS/LA ROCHE AVE FM
WATERS AVE TO SKIDAWAY RD

CHECKED:		DATE:	DRAWING No.
BACKCHECKED:		DATE:	17-0002
CORRECTED:		DATE:	
VERIFIED:		DATE:	

7/31/2015 SUXSEW