8/12/2020 4:37:10 PM
anderson.v

GPLOT-V8
gplotborder-V81-P0.tbl

0010028_23-0001.dgn

GDOT

P. I. No.
0010028

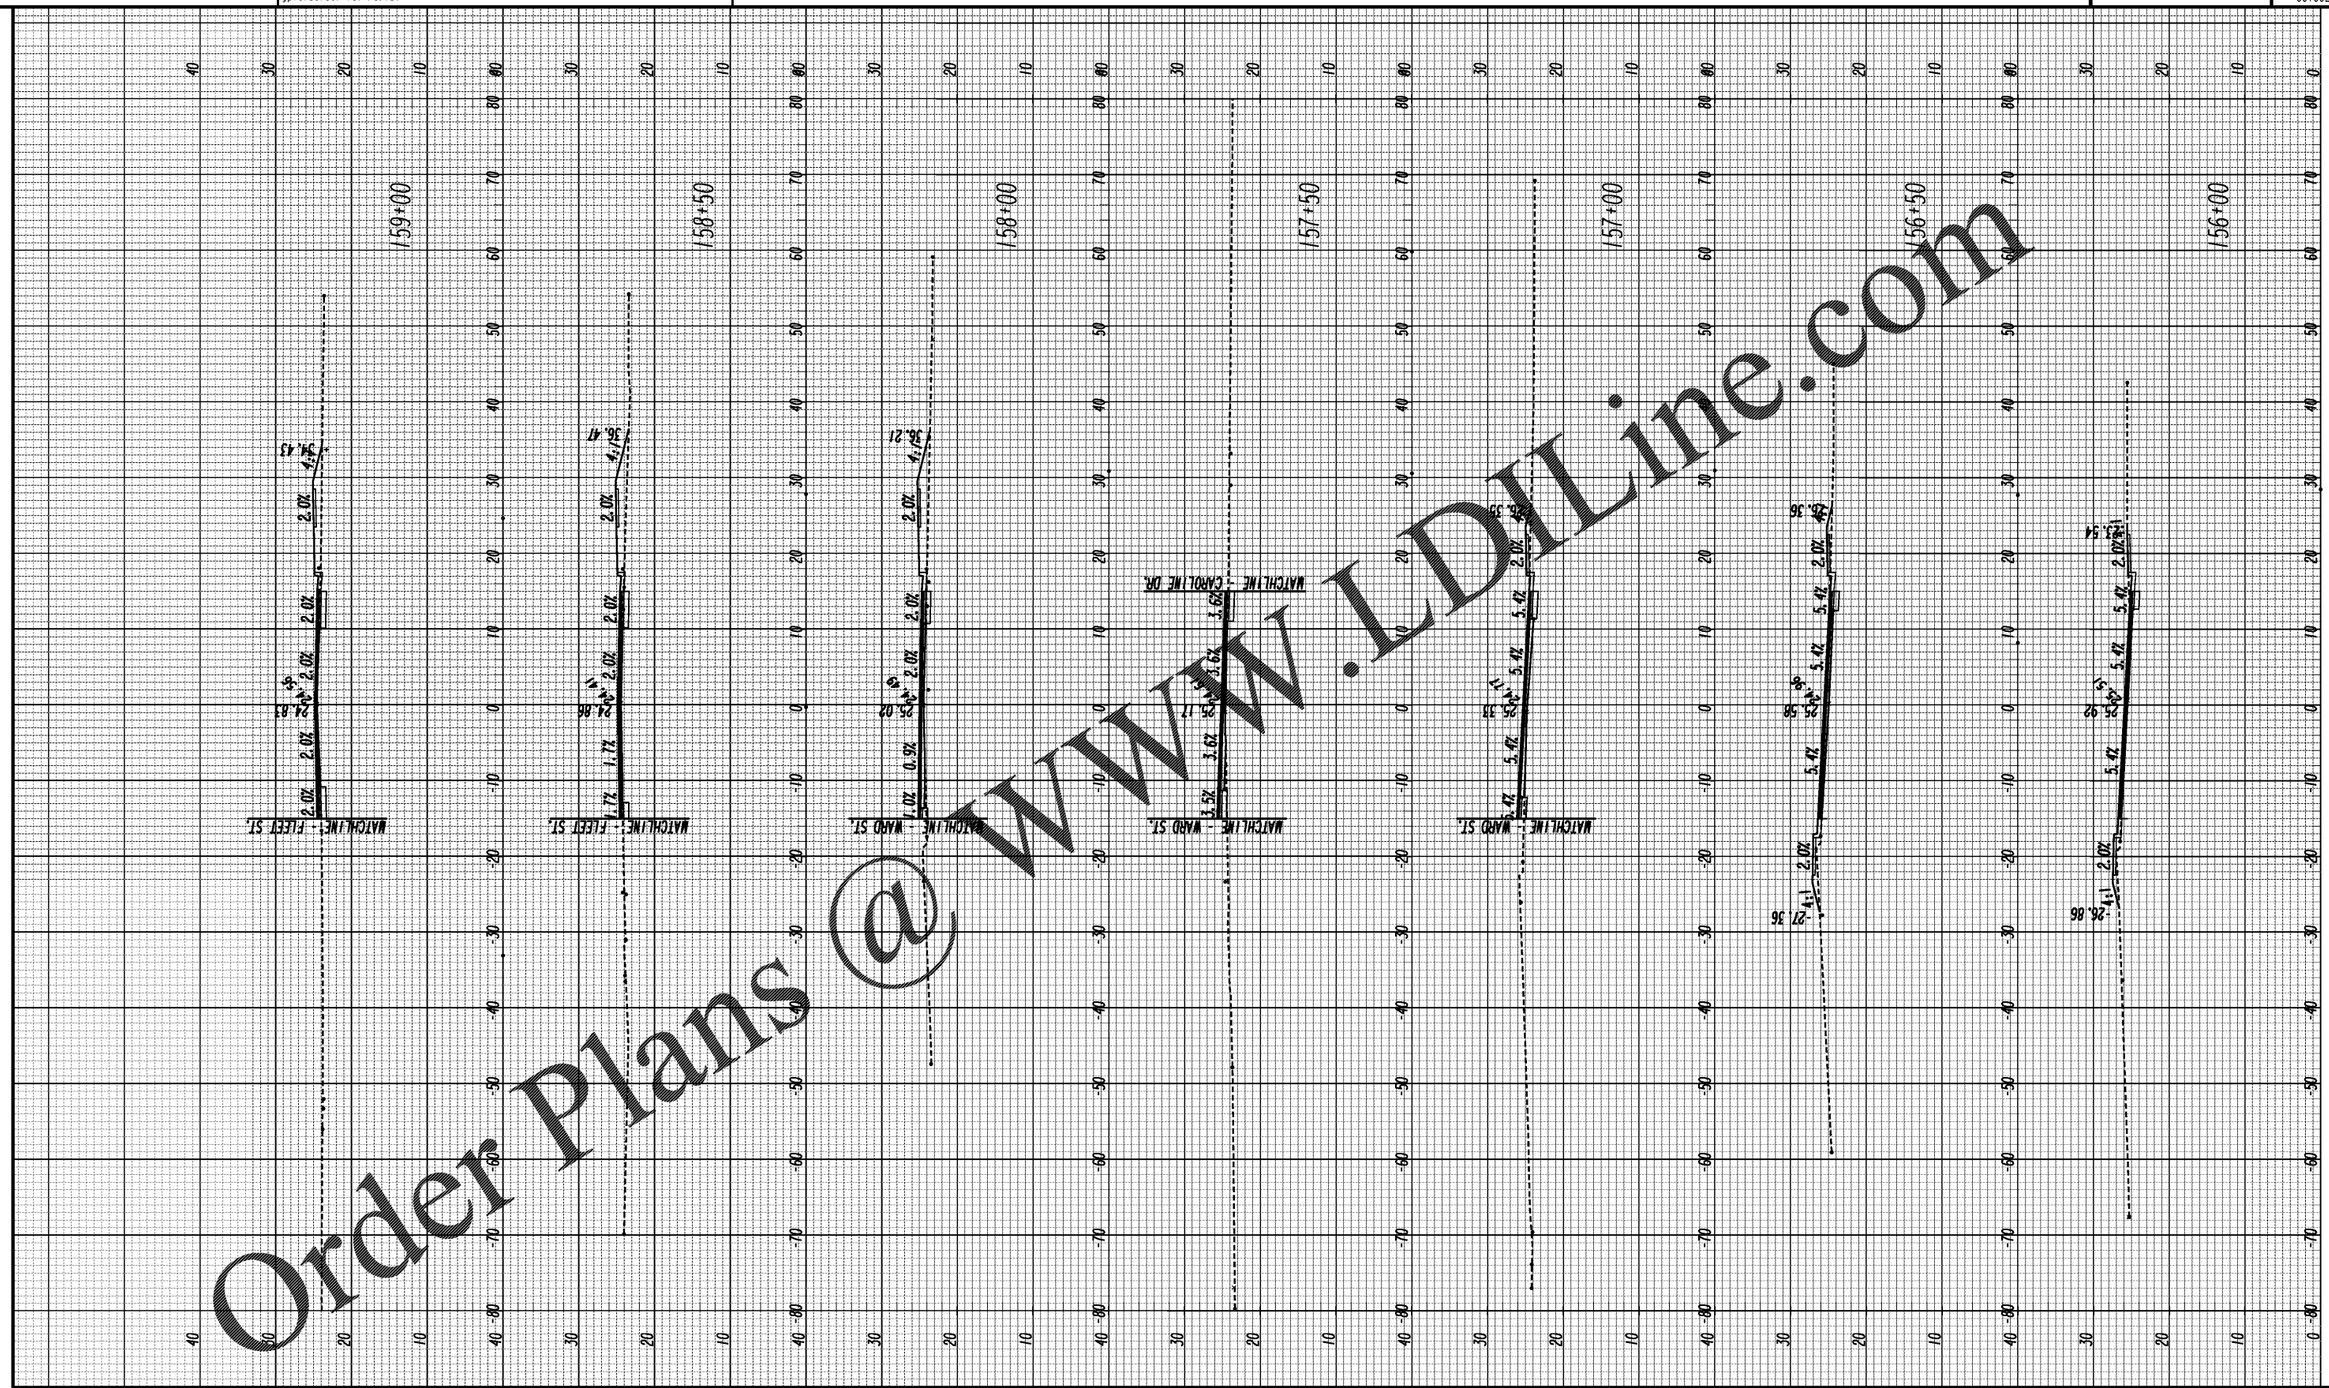

Order Plans @ www.IDLine.com

REVISION DATES

CROSS SECTIONS

DELESSEPS/LA ROCHE AVE FM
WATERS AVE TO SKIDAWAY RD

CHECKED:		DATE:		DRAWING No.
BACKCHECKED:		DATE:		23-0013
CORRECTED:		DATE:		
VERIFIED:		DATE:		

7/31/2015 SUXEN