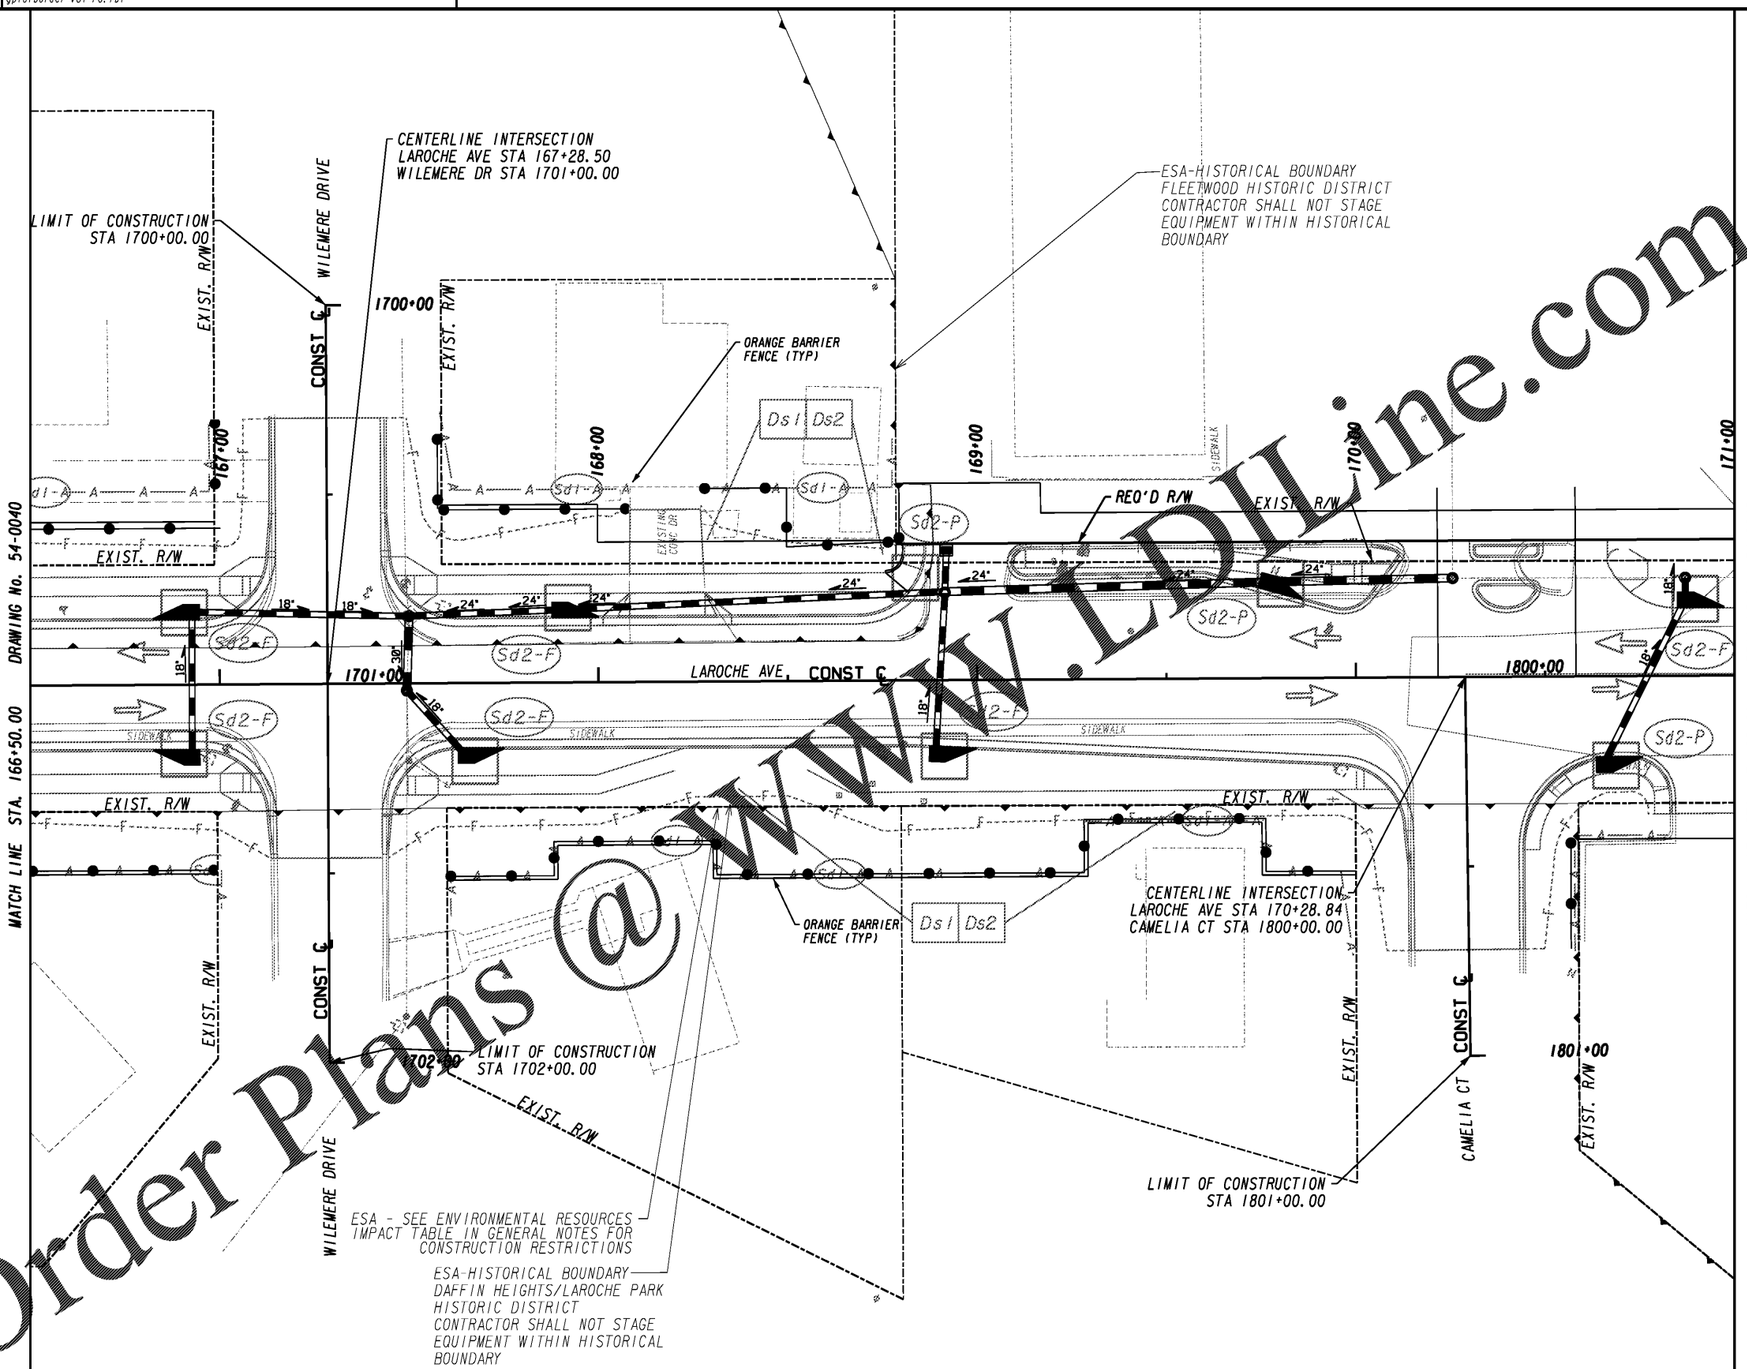


Order Plans @ www.LDLine.com

PROPERTY AND EXISTING R/W LINE
REQUIRED R/W LINE
CONSTRUCTION LIMITS
EASEMENT FOR CONSTR & MAINTENANCE OF SLOPES
EASEMENT FOR CONSTR OF SLOPES
EASEMENT FOR CONSTR OF DRIVES

BEGIN LIMIT OF ACCESS.....BLA
END LIMIT OF ACCESS.....ELA
LIMIT OF ACCESS
REQ'D R/W & LIMIT OF ACCESS
ORANGE BARRIER FENCE
ESA - ENV. SENSITIVE AREA (SEE ERIT 4- )

THOMAS & HUTTON
Engineering | Surveying | Planning | GIS | Consulting
50 Park of Commerce Way • PO Box 2727
Savannah, GA 31402-2727 • 912.234.5300
www.thomasandhutton.com
Charleston, SC | Columbia, SC | Myrtle Beach, SC
Savannah, GA | Wilmington, NC

SCALE IN FEET
0 20 40 80

REVISION DATES

# BMP LOCATION DETAILS - STAGE 2

DELESSEPS/LA ROCHE AVE FM
WATERS AVE TO SKIDAWAY RD

| | | | | |
|---|---|---|---|---|
| CHECKED: | | DATE: | | DRAWING No. |
| BACKCHECKED: | | DATE: | | |
| CORRECTED: | | DATE: | | 54-0041 |
| VERIFIED: | | DATE: | | |

7/31/2015 GPLN