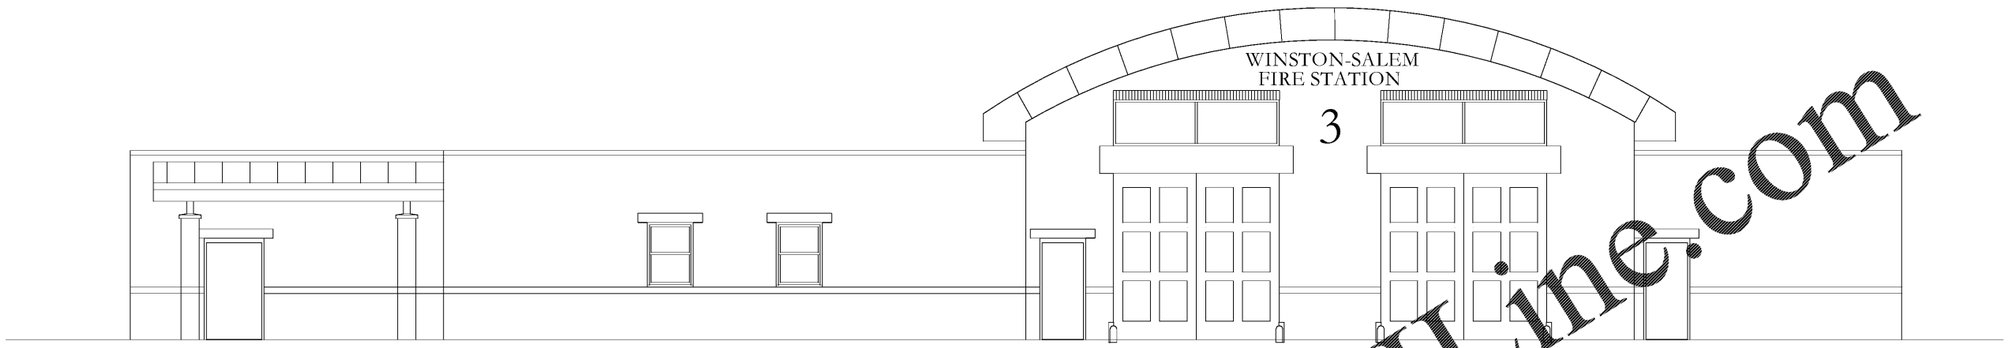

VACINITY MAP

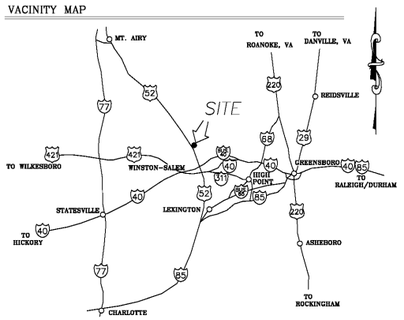

CITY MAP

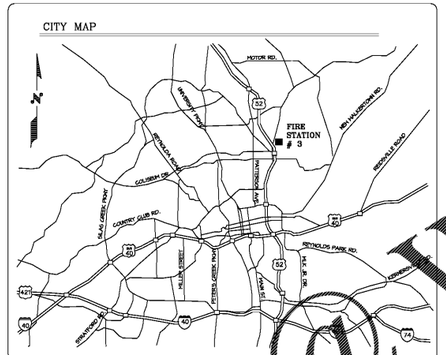

SHEET INDEX

CIVIL

C1 EXISTING CONDITIONS
C2 INITIAL DEMOLITION PLAN
C3 GRADING AND EROSION CONTROL
C4 LAYOUT
C4.1 ALTERNATE GC-1
C5 UTILITY PLAN
C6 PHASE 2 DEMOLITION GRADING
C7 FINAL GRADING
C8 DETAILS
NCG01 GROUND STAB. AND MAT. HANDLING
NCG01 SELF-INSPECT., RECORDS, REPORT

LANDSCAPING

L-1 LANDSCAPING

ARCHITECTURAL

AB1 SYMBOLS AND ABBREVIATIONS
CS1 BUILDING CODE SUMMARY
LS1 LIFE SAFETY PLAN
A1 FLOOR PLAN, DETAILS
A2 CEILING PLAN, ELEVATED TLT PLANS
A3 ELEVATIONS
A4 ROOF PLAN AND DETAILS
A5 SECTIONS
A6 DOORS, WINDOWS
A7 CASEWORK, FURNITURE PLANS
A8 ALTERNATE GC-1

STRUCTURAL

S1.1 NOTES AND SYMBOLS
S1.2 STATEMENT OF SPECIAL INSPECTIONS
S2.1 FOUNDATION PLAN
S2.1A FOUNDATION PLAN – ALTERNATE
S3.1 LOW ROOF FRAMING PLAN
S3.1A LOW ROOF FRAMING PLAN – ALTERNATE
S3.2 HIGH ROOF FRAMING PLAN
S3.2A HIGH ROOF FRAMING PLAN – ALTERNATE
S4.1 ELEVATION
S6.1 FOUNDATION DETAILS
S7.1 DETAILS
S7.2 DETAILS
S8.1 BEARING DETAILS
S8.2 CANOPY DETAILS
S9.1 DETAILS

PLUMBING

P0.1 NOTES AND SCHEDULES
P1.2 DETAILS
P1.1 FLOOR PLANS – WATER SUPPLY
P2.1 FLOOR PLANS – WASTE & VENT
P3.1 RISER DIAGRAM – WATER SUPPLY
P3.2 RISER DIAGRAM – WASTE & VENT

MECHANICAL

MO.1 SCHEDULES AND ABBREVIATIONS
MO.2 DIAGRAMS
MO.3 DETAILS
M1.1 FLOOR PLAN – DUCTWORK
M1.2 ROOF TOP EQUIPMENT
M2.1 FLOOR PLAN – MECHANICAL PIPING
M2.2 FLOOR PLAN – MECH. PIPING ALT GC-1
M3.1 SCHEDULES

ELECTRICAL

E0.1 SYMBOLS, NOTES AND ABBREVIATIONS
E0.2 ELECTRICAL SITE PLAN
E1.1 FLOOR PLAN – POWER
E1.2 FLOOR PLAN – MECHANICAL EQUIPMENT
E1.3 FLOOR PLAN – SECONDARY SYSTEMS
E2.1 FLOOR PLAN – LIGHTING
E3.1 PANELS AND SCHEDULES
E4.1 DETAILS
E4.2 DETAILS
FA0.1 FIRE ALARM DETECTION & NOTES
FA1.1 FIRE ALARM PLAN

FIRE PROTECTION

F0.1 NOTES AND SCHEDULES
F1.1 FIRE PROTECTION PLAN

PROJECT TEAM

OWNER

CITY OF WINSTON-SALEM
100 EAST 1ST STREET
WINSTON SALEM, NC 27101
PH. (336) 747-8481

ARCHITECT

ERSOY BRAKE APPLEYARD ARCHITECTS, P.A.
6 WEST 3RD STREET, SUITE 700
WINSTON-SALEM, NC 27101
PH. (336) 725-1351

CIVIL

ALLIED DESIGN
4720 KESTER MILL ROAD
WINSTON-SALEM, NC 27103
PH. (336) 971-2394

STRUCTURAL

SUTTON KENNERLY
300 POMONA DRIVE
GREENSBORO, NC 27407
PH. (336) 856-0993

PLUMBING/MECHANICAL/ELECTRICAL

ENGINEERED DESIGNS INC.
1151 SE CARY PARKWAY, SUITE 200
CARY, NC 27518
PH. (919) 851-8481

CITY OF WINSTON-SALEM

REPLACEMENT OF FIRE STATION 3

WINSTON-SALEM, NORTH CAROLINA
March 17, 2021

COMMISSION 1904

ERSOY BRAKE APPLEYARD ARCHITECTS, P.A.
WINSTON-SALEM, NORTH CAROLINA

SET #

WWW.LDILine.com
Order Plans @