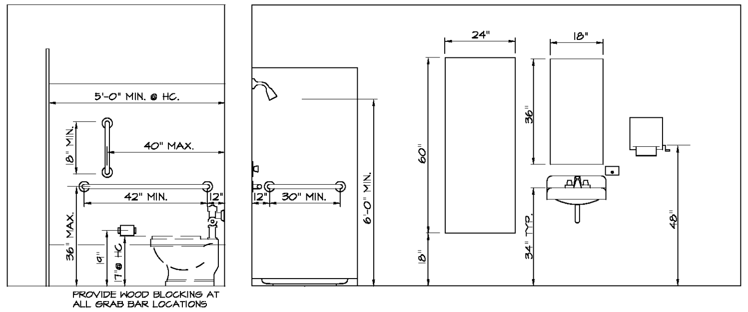

9/A2 DETAIL

NOT TO SCALE

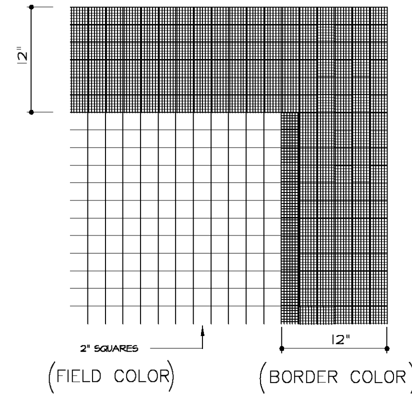

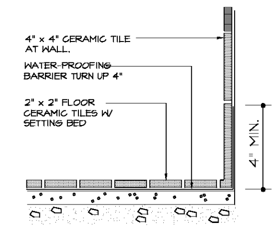

10/A2 TILE DETAIL

NOT TO SCALE

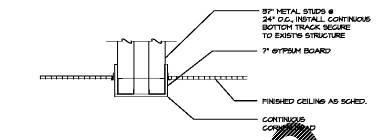

2/A2 BULKHEAD

SCALE: 3/4" = 1'-0"

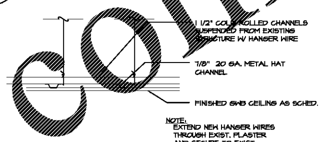

3/A2 GYP. BD. SECTION

SCALE: 3/4" = 1'-0"

ACCESSORY LEGEND

1 TOILET PAPER DISPENSER
2 MIRROR 36" (H)
3 MIRROR 60" (H)
4 TOWEL BAR/ROBE HOOK
5 PAPER TOWEL DISPENSER
6 GRAB BARS, 36" & 42" HORIZONTAL, AND 18" VERTICAL.
7 FOLDING SHOWER SEAT
8 SOAP DISPENSER @ EACH SINK
9 SHOWER ROD AND CURTAIN
10 MOP RACK/SHELF
11 18" X 30" GRAB BAR
12 LOCKERS =- SEE 9/A2

NOTE:
OWNER PROVIDES TRASH CANS AND LINERS

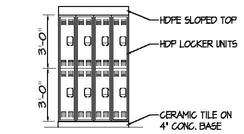

8/A2 LOCKERS

SCALE: 1/4" = 1'-0"

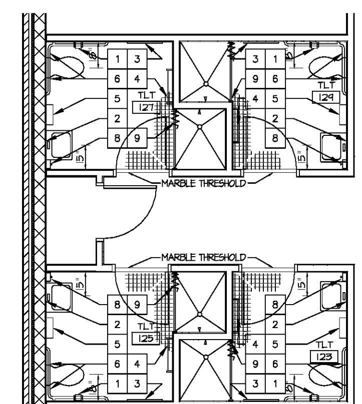

6/A2 ENLARGED PLAN

SCALE: 1/4" = 1'-0"

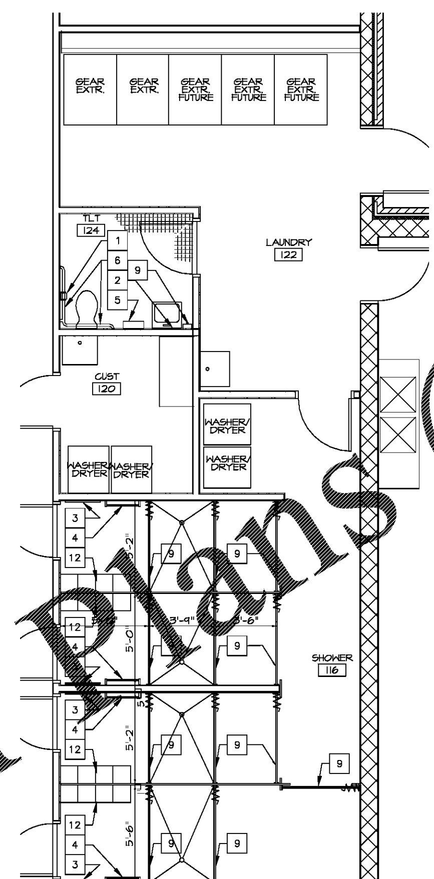

4/A2 ENLARGED PLAN

SCALE: 1/4" = 1'-0"

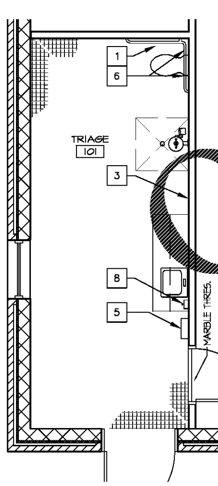

7/A2 ENLARGED PLAN

SCALE: 1/4" = 1'-0"

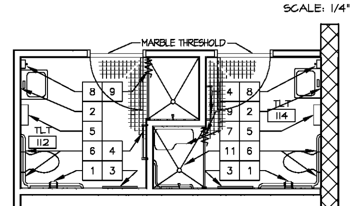

5/A2 ENLARGED PLAN

SCALE: 1/4" = 1'-0"

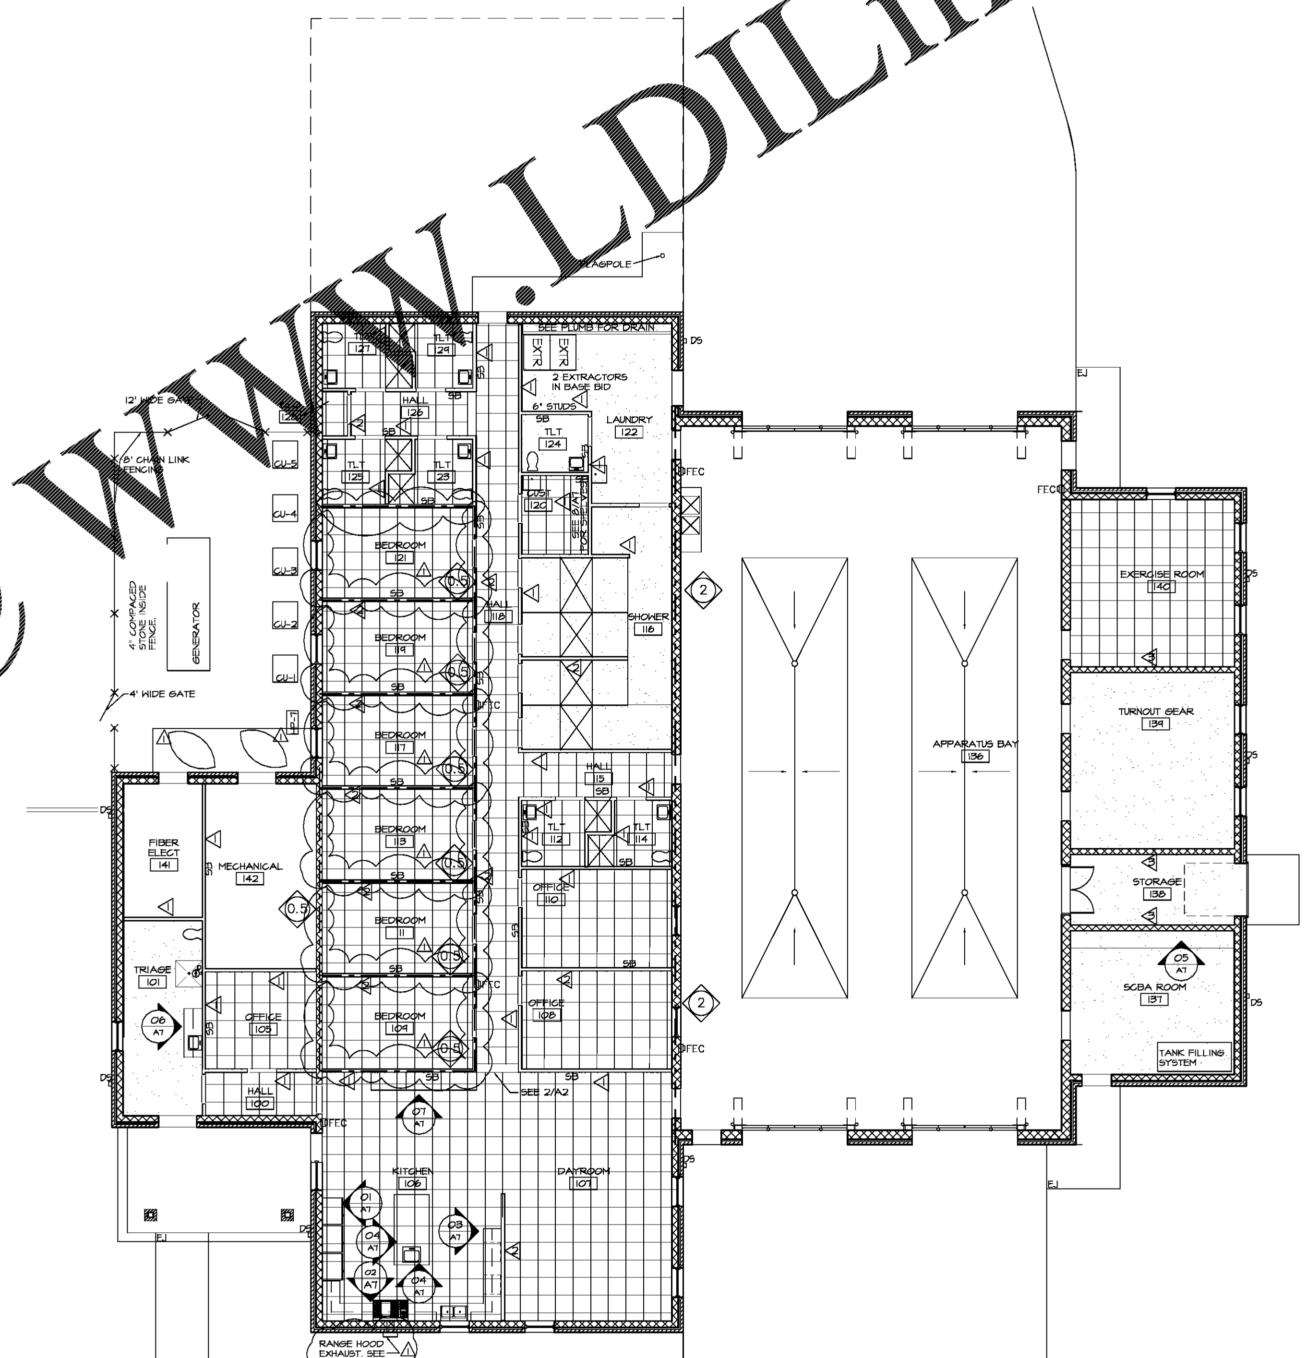

1/A2 REFLECTED CEILING PLAN

SCALE: 1/8" = 1'-0"

Order Plans @ WWW.LDILine.com

ERSOY BRAKE APPLEYARD ARCHITECTS, P.A.
WINSTON-SALEM, NORTH CAROLINA
ARCHITECTURE • PLANNING • INTERIORS

ERSOY BRAKE APPLEYARD ARCHITECTS, P.A. REGISTERED ARCHITECTURAL CORPORATION NORTH CAROLINA WINSTON-SALEM, N.C. CERT NO. 50914

City of Winston-Salem
FIRE STATION 3
WINSTON-SALEM • NORTH CAROLINA

WILLIAM E. BRAKE REGISTERED ARCHITECT 6527 NORTH CAROLINA WINSTON-SALEM, N.C.
02-12-21

THESE DRAWINGS ARE INSTRUMENTS OF SERVICE AND SHALL REMAIN THE PROPERTY OF THE ARCHITECT WHETHER THE PROJECT FOR WHICH THEY ARE MADE IS EXECUTED OR NOT, THEY ARE NOT TO BE USED BY THE OWNER OR ANY OTHER PERSON ON OTHER PROJECTS OR EXTENSIONS TO THIS PROJECT EXCEPT BY AGREEMENT IN WRITING AND WITH APPROPRIATE COMPENSATION TO THE ARCHITECT.

© COPYRIGHT 2008 BY ERSOY BRAKE APPLEYARD ARCHITECTS P.A. ALL RIGHTS RESERVED. EXCEPT AS PERMITTED UNDER THE UNITED STATES COPYRIGHT ACT OF 1976, NO PART OF THIS DOCUMENT MAY BE REPRODUCED OR DISTRIBUTED IN ANY FORM OR BY ANY MEANS WITHOUT THE WRITTEN PERMISSION OF ERSOY BRAKE APPLEYARD ARCHITECTS, P.A.

DRAWN : WEB
CHECKED : WEB
COMM. : 1904
DATE : 02-12-21
REVISION :

A2 OF 1