SLAB NOTES

1. Sump pit at elevator as required by selected manufacturer/model.
2. Refer to structural drawings for slab details including but not limited to:
   - Slab penetrations, elevator, stairways, trash chute
   - Slab reinforcing and details
   - Sump pit sizes and locations
   - Curb locations
3. Refer to plumbing drawings for details including but not limited to:
   - Plumbing drop locations
   - Drops in slab for HC unit shower, verify with manufacturer for depth required.
   - Domestic and fire riser locations
   - Sump pit sizes and locations
4. Refer to electrical drawings for details including but not limited to:
   - Electrical bank penetration locations

Order Plans @ WWW.LDILine.com

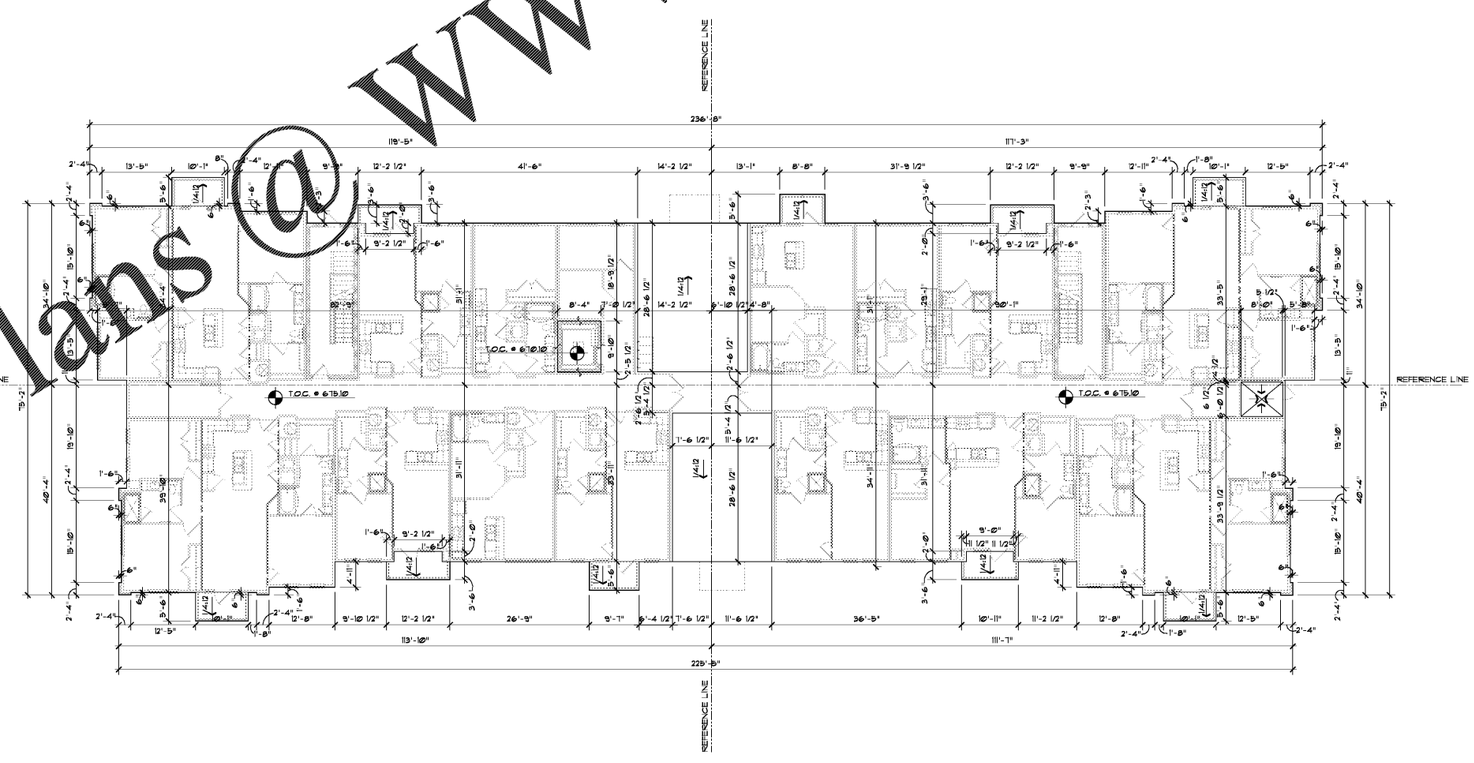

1 Building 3 - Slab
Scale: 3/32" = 1'-0"
Plan

Seal

May 15, 2020

POOLE & POOLE ARCHITECTURE
3736 Winterfield Road, Suite 102
Midlothian, Virginia 23113
Telephone 804.225.0215
www.2pa.net

Project:	1928.00
CADD File:	MSSB
Drawn By:	SGS
Checked By:	GA

Permit Release:
May 15, 2020
Construction Release Set:
May 15, 2020

Revisions

No.	Date	Description

ASI / RFI Revisions

No.	Date	Description

© 2019 Poole & Poole Architecture, LLC
Drawings and specifications are and shall remain the property of Poole & Poole Architecture, LLC and shall not be used or reproduced in whole or part in any form without prior written consent of Poole & Poole Architecture, LLC.

Borough 33
an Apartment Community by
33 Broad MF, LLC
in Chattanooga, Tennessee

Drawing Title:
Building 3
Slab Plans

A2.0c

ISSUED FOR CONSTRUCTION