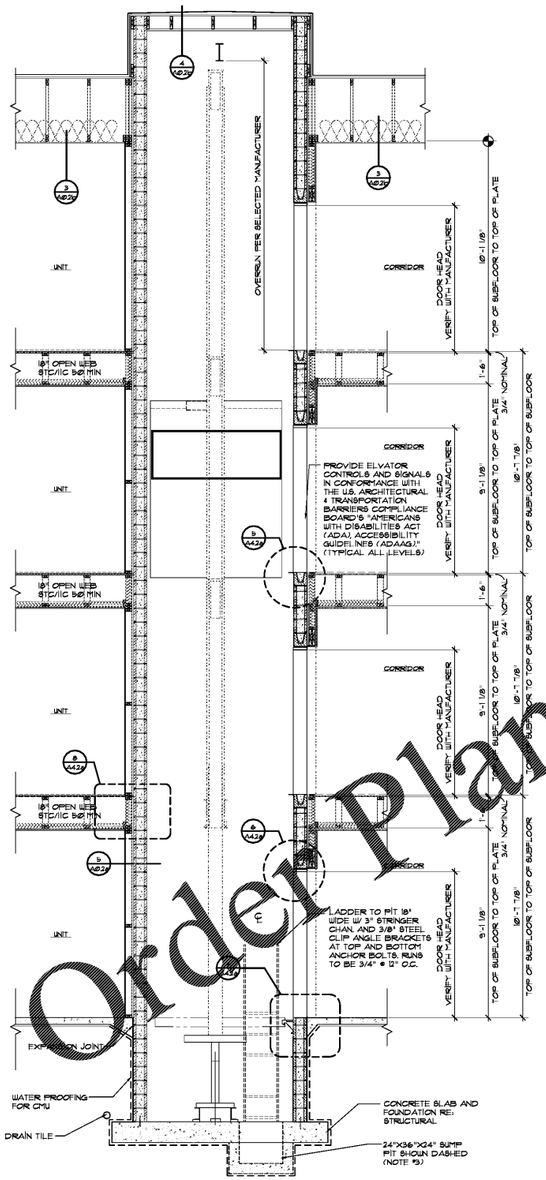

6 Building 2 Elevator 2 - Section
Scale: 3/8" = 1'-0" Section

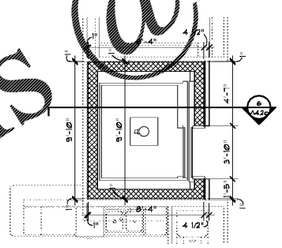

5 Building 2 Elevator 1 - Level 2-4
Scale: 1/4" = 1'-0" Plan

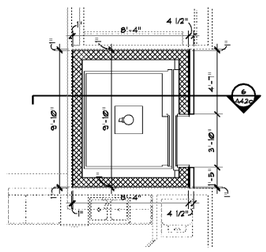

4 Building 2 Elevator 2 - Level 1
Scale: 1/4" = 1'-0" Plan

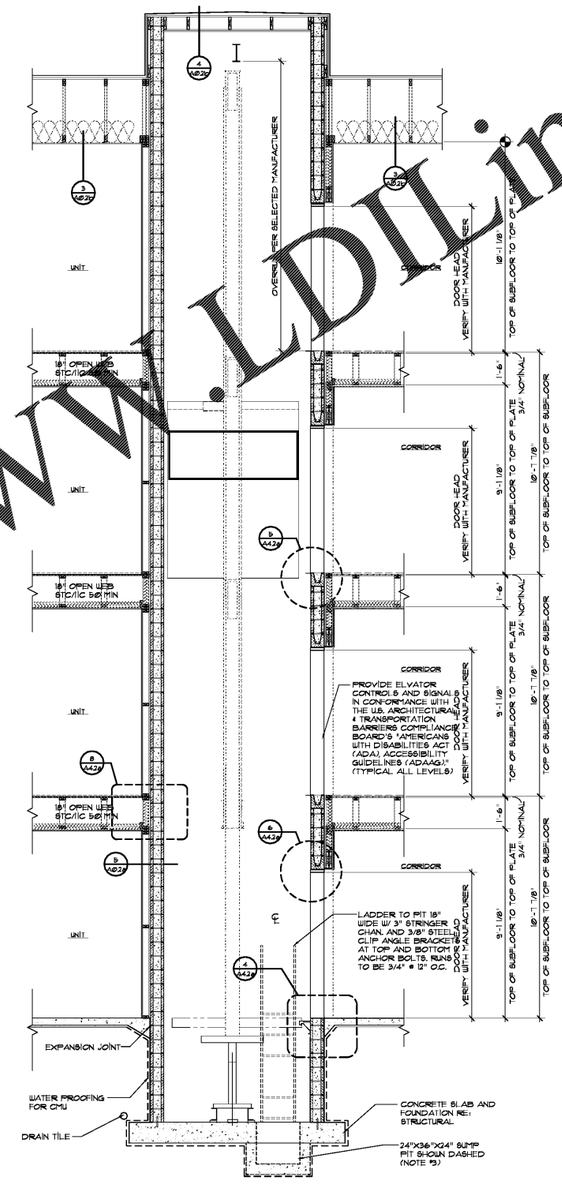

3 Building 2 Elevator 1 - Section
Scale: 3/8" = 1'-0" Section

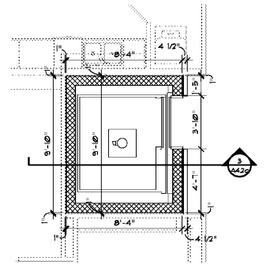

2 Building 2 Elevator 1 - Level 2-4
Scale: 1/4" = 1'-0" Plan

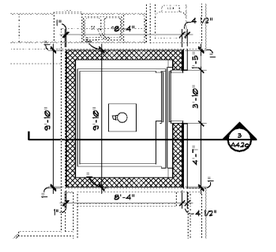

1 Building 2 Elevator 1 - Level 1
Scale: 1/4" = 1'-0" Plan

Order Plans @ www.LDLine.com

Seal

May 15, 2020

2PA
POOLE & POOLE ARCHITECTURE
3736 Winterfield Road, Suite 102
Midlothian, Virginia 23113
Telephone 804.225.0215
www.2pa.net

Project:	1928.00
CADD File:	MSVRT
Drawn By:	NVK
Checked By:	SGS

Permit Release:
May 15, 2020
Construction Release Set:
May 15, 2020

Revisions

No.	Date	Description

ASI / RFI Revisions

No.	Date	Description

© 2019 Poole & Poole Architecture, LLC
The drawings and specifications are and shall remain the property of Poole & Poole Architecture, LLC and shall not be used or reproduced in whole or part in any form without prior written consent of Poole & Poole Architecture, LLC.

Borough 33
an Apartment Community by
33 Broad MF, LLC
in Chattanooga, Tennessee

Drawing Title:
Building 2
Elevator #1 & #2
Plans and Section

A4.2c

ISSUED FOR CONSTRUCTION