4 Partial Exterior Elevation - Building 1
Scale: 3/8"=1'-0" Section

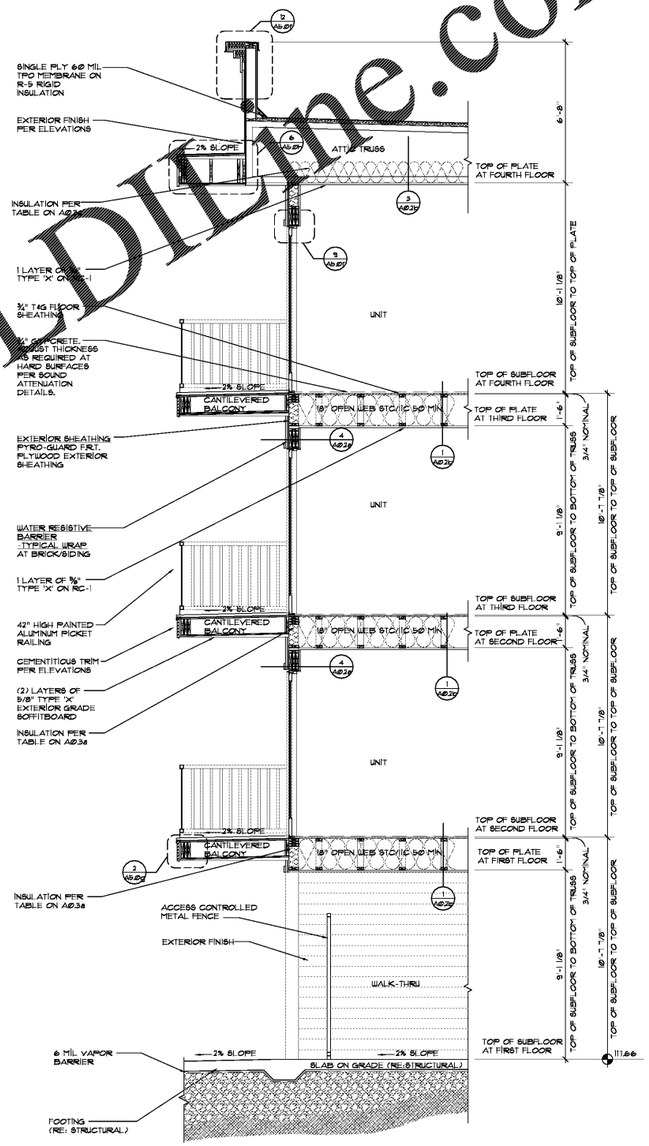

3 Typical Balcony Walk-Thru Wall Section
Scale: 3/8"=1'-0" Section

Order Plans @ LDime.com

Seal

May 15, 2020

POOLE & POOLE ARCHITECTURE
3736 Winterfield Road, Suite 102
Midlothian, Virginia 23113
Telephone 804.225.0215
www.2pa.net

Project:	1928.00
CADD File:	MSWS
Drawn By:	NVK
Checked By:	SGS

Permit Release:
May 15, 2020
Construction Release Set:
May 15, 2020

Revisions

No.	Date	Description

ASI / RFI Revisions

No.	Date	Description

© 2019 Poole & Poole Architecture, LLC
Drawings and specifications are and shall remain the property of Poole & Poole Architecture, LLC and shall not be used or reproduced in whole or part in any form without prior written consent of Poole & Poole Architecture, LLC.

Borough 33
an Apartment Community by
33 Broad MF, LLC
in Chattanooga, Tennessee

Drawing Title:
Typical Exterior Wall Sections at Type

A5.1d

ISSUED FOR CONSTRUCTION