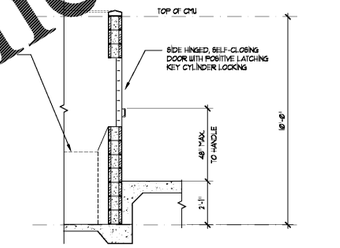

6 Trash Compactor Enclosure Chute
Scale: 3/8" = 1'-0" Section

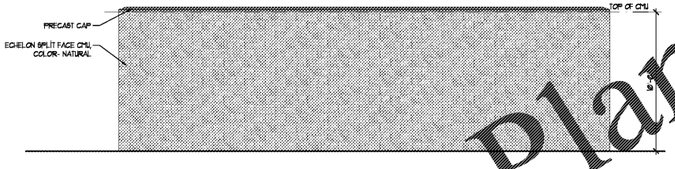

5 Trash Compactor Enclosure - Right
Scale: 1/4" = 1'-0" Elevation

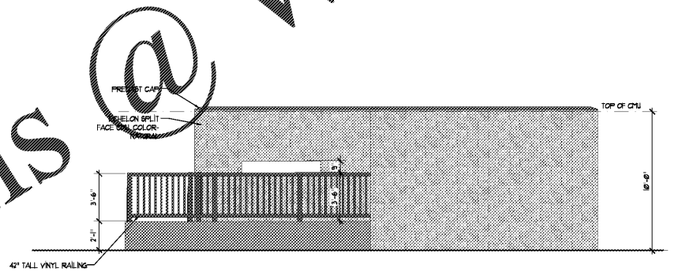

4 Trash Compactor Enclosure - Back
Scale: 1/4" = 1'-0" Elevation

3 Trash Compactor Enclosure - Left
Scale: 1/4" = 1'-0" Elevation

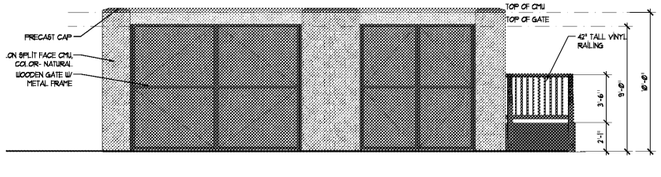

2 Trash Compactor Enclosure - Front
Scale: 1/4" = 1'-0" Elevation

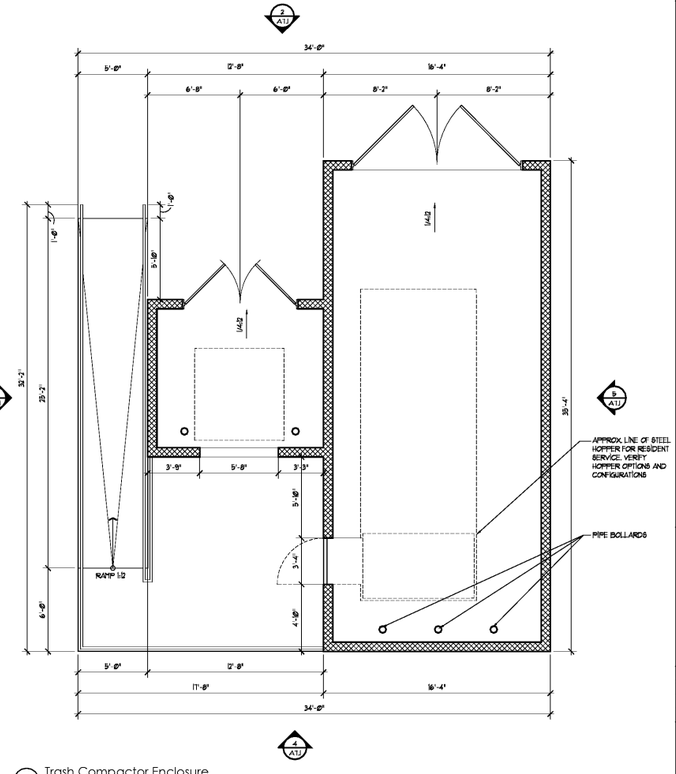

1 Trash Compactor Enclosure
Scale: 1/4" = 1'-0" Plan

Order Plans @ www.LDILine.com

Seal

May 15, 2020

2PA
POOLE & POOLE ARCHITECTURE
3736 Winterfield Road, Suite 102
Midlothian, Virginia 23113
Telephone 804.225.0215
www.2pa.net

Project:	1928.00
CADD File:	TRASH
Drawn By:	SGS
Checked By:	GA

Permit Release:
May 15, 2020
Construction Release Set:
May 15, 2020

Revisions

No.	Date	Description

ASI / RFI Revisions

No.	Date	Description

© 2019 Poole & Poole Architecture, LLC
Drawings and specifications are and shall remain the property of Poole & Poole Architecture, LLC and shall not be used or reproduced in whole or part in any form without prior written consent of Poole & Poole Architecture, LLC.

Borough 33
an Apartment Community by
33 Broad MF, LLC
in Chattanooga, Tennessee

Drawing Title:
Trash Enclosure

A7.1

ISSUED FOR CONSTRUCTION