SCHEDULE- AMENITY EQUIPMENT

KEY	DESCRIPTION	MANUFACTURER	STYLE/MODEL #	SIZE	FINISH	LOCATION
EQ-1	DISHWASHER	WHIRLPOOL	WDF550SAHS / QUIET DISHWASHER WITH STAINLESS STEEL TUB	34 1/2"H X 23 1/2"W X 24"D	STAINLESS STEEL	WORK ROOM / MODEL UNIT
EQ-2	MICROWAVE	WHIRLPOOL	WMC30516HZ / 1.6 CU.FT. COUNTERTOP MICROWAVE	21 3/4"W X 13"H X 17 1/4"D	STAINLESS STEEL	WORK ROOM
EQ-3	MICROWAVE HOOD COMBINATION	WHIRLPOOL	WMH31017HS / 1.7 CU.FT. MICROWAVE HOOD COMBINATION WITH ELECTRIC TOUCH CONTROLS	17 1/8"H X 29 15/16"W X 15 9/16"D	STAINLESS STEEL	MODEL UNIT
EQ-4	REFRIGERATOR	WHIRLPOOL	WRT311FZDM / 20.5 CU.FT. TOP FREEZER REFRIGERATOR	32.75"W X 30.63"D X 65.5"H	MONOCHROMATIC STAINLESS STEEL	WORK ROOM
EQ-5	COFFEE MACHINE	DE JONG DUKE	VIRTU 92/36 COEX BEANZCUP	40.2"H X 16.9"W X 21.1"D	STAINLESS STEEL	MAIL / COFFEE LOUNGE
EQ-6	RANGE (ADA)	WHIRLPOOL	ADA WEE510S0AS / 4.8 CU.FT. GUIDED ELECTRIC FRONT CONTROL RANGE W/ EASY WIPE CERAMIC GLASS COOK TOP	34"H X 29 7/8"W X 29 1/4"D		MODEL UNIT
EQ-7	PUSH BUTTON	INSINKERATOR	SINKTOP SWITCH PUSH BUTTON FOR GARBAGE DISPOSAL		STAINLESS STEEL	WORK ROOM / CLUBROOM KITCHEN
EQ-8	GARBAGE DISPOSAL	WHIRLPOOL	1/3 HP IN SINK DISPOSER	11 3/8"H X 6 5/16"W		WORK ROOM / CLUBROOM KITCHEN
EQ-9	ICE TROUGH	ADVANCE TABCO	D-36-IBL / DROP IN ICE BIN / 1/2" IPS DRAIN	33"W X 16 1/2"W X 11"H	STAINLESS STEEL	CLUBROOM KITCHEN
EQ-10	U.C. ADA ICE MAKER	PERLICK	HS01MS-AD / 15" INDOOR/OUTDOOR CLEAR ICE MAKER - ADA COMPLIANT MODEL	14 7/8"W X 31 1/2"H X 22 9/16"D	STAINLESS STEEL	CLUBROOM KITCHEN
EQ-11A	U.C. REFRIGERATOR (HINGE LEFT)	PERLICK	HA24B8-3-3L / 24" ADA-COMPLIANT REFRIGERATOR INDOOR STAINLESS GLASS DOOR BEVERAGE CENTER / HINGED LEFT	23 7/8"W X 32"H X 24"D	STAINLESS STEEL	FITNESS / MAIL COFFEE LOUNGE
EQ-11B	U.C. REFRIGERATOR (HINGE RIGHT)	PERLICK	HA24B8-3-3R / 24" ADA-COMPLIANT REFRIGERATOR INDOOR STAINLESS GLASS DOOR BEVERAGE CENTER / HINGED RIGHT	23 7/8"W X 32"H X 24"D	STAINLESS STEEL	CLUBROOM KITCHEN
EQ-12A	RECESSED NAPKIN DISPOSAL	BOBRICK	TRIM LINE SERIES RECESSED / B-353303		SATIN STAINLESS STEEL	CLUBHOUSE WOMEN'S RESTROOM / FITNESS WOMEN'S RESTROOM
EQ-12B	PARTITION MOUNTED NAPKIN DISPOSAL	BOBRICK	PARTITION-MOUNTED SANITARY NAPKIN DISPOSAL / B-354		SATIN STAINLESS STEEL	FITNESS WOMEN'S RESTROOM
EQ-13	GRAB BAR	BOBRICK	B-6806 ADA COMPLIANT GRAB BAR 1.5" DIA.	42", 36", 18"	SATIN STAINLESS STEEL	CLUBHOUSE AMENITY RESTROOMS / FITNESS AMENITY RESTROOMS
EQ-14	STAINLESS PLUMBING COVER	LACAVA	TRAP COVER / RA098		STAINLESS STEEL	CLUBHOUSE AMENITY RESTROOMS / FITNESS AMENITY RESTROOMS
EQ-15	HAND DRYER	DYSON	AIRBLADE V / AB12		SPRAYED NICKEL	CLUBHOUSE AMENITY RESTROOMS / FITNESS AMENITY RESTROOMS
EQ-16	HOOK	BOBRICK	SURFACE MOUNTED TOWEL PIN / B-677		STAINLESS STEEL	CLUBHOUSE AMENITY RESTROOMS / FITNESS AMENITY RESTROOMS
EQ-17	SOAP DISPENSER	SIGNATURE HARDWARE	906903 / HEAVY DUTY SOAP DISPENSER - FOR STANDARD COUNTERTOPS - ANTIQUE COPPER		ANTIQUE COPPER	CLUBHOUSE AMENITY RESTROOMS
EQ-18	SOAP DISPENSER	KOHLER	K-1895-C-BN / SOAP/LOTION DISPENSER		VIBRANT BRUSHED NICKEL	FITNESS AMENITY RESTROOMS
EQ-19	SOAP DISPENSER	KOHLER	K-1895-C-VS / SOAP/LOTION DISPENSER		VIBRANT STAINLESS	CLUBROOM KITCHEN
EQ-20	TOILET TISSUE DISPENSER	BOBRICK	B-6867 / SURFACE MOUNTED TOILET TISSUE DISPENSER		SATIN STAINLESS STEEL	CLUBHOUSE AMENITY RESTROOMS / FITNESS AMENITY RESTROOMS
EQ-21	RESTROOM PARTITION	BOBRICK	DESIGNERSERIES - HIGH PRESSURE LAMINATE (HPL) / FLOOR ANCHORED / 2041 / MAXIMUM HIGH PRIVACY - 72" DOORS AND PANELS	72"H	LAM-2 (SEE WALL FINISH SCHEDULE)	FITNESS AMENITY RESTROOMS
EQ-22	PURSE HOOK	HARDWARE HUT	SUG-HJ-50 SUGATSUNE 304 STAINLESS STEEL 1-7/8" UTILITY HOOK		STAINLESS STEEL	CLUBROOM KITCHEN ISLAND WALLS
EQ-23	CIRCLE GROMMET	MOCKETT	MM3/SET / 1-7/8" MM3 SOLID BRASS CAP & LINER SET	1 7/8"W X 7/8"H	SATIN NICKEL	LEASING RECEPTION DESK / COFFEE BAR (COFFEE MACHINE & PRINTER)
EQ-24	SQUARE GROMMET	MOCKETT	TM1C/SQ - 6" SQUARE X 3" DEEP STAINLESS STEEL TRASH GROMMET	7" OVERALL / 6"W X 3"D	STAINLESS STEEL	MAIL TRASH & RECYCLING / FITNESS TOWEL DROP
EQ-25	DIAPER CHANGING STATION	KOALA KARE	KB110-SSRE HORIZONTAL RECESSED MOUNTED STAINLESS STEEL BABY CHANGING STATION	37"W X 23"H X 15"D WHEN OPEN	STAINLESS STEEL	CLUBHOUSE AMENITY RESTROOMS / FITNESS AMENITY RESTROOMS
EQ-26	FIREPLACE	ORTAL	FRONT FACING CLEAR 150	VIEWING AREA 60 3/16"W X 13 3/4"H / OVERALL 27 1/4"H X 64 7/16"W X 16 9/16"D	BLACK INTERIOR / CLEAR FRONT	CLUBROOM
EQ-27	UNIT VANITY MIRROR	SAME AS UNIT / TBD	SAME AS UNIT / TBD	SAME AS UNIT / TBD	SAME AS UNIT / TBD	MODEL UNIT ROOM
EQ-28	MIRRORS	BY GC	SEE ELEVATIONS AND DETAILS FOR DESIGN INTENT / FRAMELESS WITH LED TAPE LIGHT ON BACK AROUND EDGES	SEE ELEVATIONS		FITNESS AMENITY RESTROOMS
EQ-29	MIRRORS	BY GC	PLATE MIRRORS WITH 2X4 STAIN GRADE WHITE OAK WOOD FRAMES / SEE ELEVATIONS AND SECTIONS FOR DETAILS	SEE ELEVATIONS	STAIN GRADE WHITE OAK WOOD FRAMES / STAINED WS-1 (SEE WALL FINISH SCHEDULE)	FITNESS
EQ-30	MIRRORS	BY GC	PLATE MIRRORS WITH WOOD TRIM / SEE ELEVATIONS AND SECTIONS FOR DETAILS	SEE ELEVATIONS	PAINT GRADE WOOD FRAME AND TRIM PIECES / PAINTED PT-4 (SEE WALL FINISH SCHEDULE)	YOGA / FITNESS ON DEMAND
EQ-31	PET DRYER	STONE MOUNTAIN	K-9 I / MOUNTED TO WALL		STAINLESS STEEL	PET SPA
EQ-32	BAR FOOT RAILS	KEGWORKS	1" X BAR FOOR RAIL TUBING BRUSHED BRASS - 2" O.D / FLOOR MOUNT FOOT RAIL BRACKETS 2" OD / FLUSH FLAT END CAPS 2" OD	SEE PLAN FOR LENGTHS	BRUSHED BRASS	CLUBROOM KITCHEN

SCHEDULE-AMENITY PLUMBING FIXTURE

KEY	DESCRIPTION	MANUFACTURER	STYLE/MODEL #	SIZE	FINISH	LOCATION
PL-1	SINK	HYDRAPRO OR EQ.	SSSUSB31189 / UNDERMOUNT 18 GAUGE STAINLESS STEEL SINK / SINGLE BOWL	31 1/2" X 18" X 9"	STAINLESS STEEL	WORK ROOM / MODEL UNIT
PL-2	FAUCET	PFISTER	F-0529-6LMS / LIMA 1-HANDLE PULL-DOWN KITCHEN FAUCET		STAINLESS STEEL	WORK ROOM / MODEL UNIT / CLUBROOM KITCHEN
PL-3	SINK	KOHLER	K-RH20912-NA / LYRIC UNDERMOUNT LARGE SINGLE BOWL KITCHEN SINK	32"W X 18 5/16"D X 9 5/16"H	STAINLESS STEEL	CLUBROOM KITCHEN
PL-4	SINK	KOHLER	K-2200-0 / CONICAL BELL VESSEL SINK	16 1/4" DIA X 6 3/8"H (3" H OFF OF COUNTERTOP)	WHITE	CLUBHOUSE AMENITY RESTROOMS
PL-5	FAUCET	SIGNATURE HARDWARE	920438 / ULTRA SINGLE-HOLE BATHROOM FAUCET WITH POP-UP DRAIN		ANTIQUE COPPER	CLUBHOUSE AMENITY RESTROOMS
PL-6	SINK	KOHLER	K-2297-0 / KATHRYN LAVATORY SINK	23 7/8" X 15 5/8" X 6 1/4"	WHITE	FITNESS AMENITY RESTROOMS
PL-7	FAUCET	PFISTER	LF-042-KAGS / KARCI SINGLE CONTROL BATHROOM FAUCET		SPOT DEFENSE BRUSHED NICKEL	FITNESS AMENITY RESTROOMS
PL-8	DRINKING FOUNTAIN	ELKAY	EZH2O BOTTLE FILLING STATION WITH INTEGRAL SWIRLFLO FOUNTAIN, FILTERED NON-REGRIGERATED STAINLESS / LZWS-EDFPBM117K		STAINLESS STEEL	CLUBHOUSE AMENITY RESTROOM CORRIDOR / FITNESS AMENITY RESTROOM CORRIDOR / FITNESS
PL-9	TOILET	KOHLER	HIGHCLIFF / ULTRA ADA HEIGHT FLUSHOMETER BOWL / K-96058-SSLO & WAVE TOUCHLESS HYBRID 1.28 GPF TOILET FLUSHOMETER / K-7521-CP		WHITE	CLUBHOUSE AMENITY RESTROOMS / FITNESS AMENITY RESTROOMS
PL-10	URINAL	KOHLER	DEXTER WASHDOWN WALL-MOUNTED .125 GPP URINAL WITH TOP SPUD / K-5452-ET-0 & WAVE TOUCHLESS HYBRID .125 GPF WASHDOWN RETROFIT URINAL FLUSHOMETER / K-7528-CP		WHITE	CLUBHOUSE AMENITY RESTROOMS / FITNESS AMENITY RESTROOMS
PL-11	LINEAR DRAIN	ACO	QUARTZ BY ACO / 37415 / PLAIN EDGE SHOWER CHANNEL / STAINLESS STEEL MX GRATE DESIGN / 55.12"	55.12"L X 3.35"W	STAINLESS STEEL	CLUBHOUSE AMENITY RESTROOMS / FITNESS SHOWERS
PL-12	PET SPA SHOWER KIT	T&S BRASS & BRONZ WORKS	B-8WES-V-DGM-CR / 8" WALL MOUNT, CERAMAS, VAC BREAKER, 96" SS FLEX HOUSE, EB-0107-035 SPRAYER		POLISHED CHROME BODY / STAINLESS STEEL HOSE	PET SPA
PL-13	UNIT LAVATORY SINK	HYDRAPRO OR EQ.	HPRUL2114 / H49202 / WHITE RECTANGULAR UNDERMOUNT SINK	20-9/16"L X 14.5"W X 8"D	WHITE	MODEL UNIT
PL-14	UNIT LAVATORY FAUCET	PFISTER	LF-049-MCKK / MASEY 2-HANDLE 8" WIDESPREAD BATHROOM FAUCET		BRUSHED NICKEL	MODEL UNIT
PL-15	SQUARE FLOOR DRAIN	KOHLER	K-9136-BN / CLEARFLO TILE-IN SHOWER DRAIN	OVERALL 6 1/2"W X 4 1/8"D	VIBRANT BRUSHED NICKEL	FITNESS AMENITY RESTROOMS / LOCATIONS AS NECESSARY - REFER TO MEP DRAWINGS

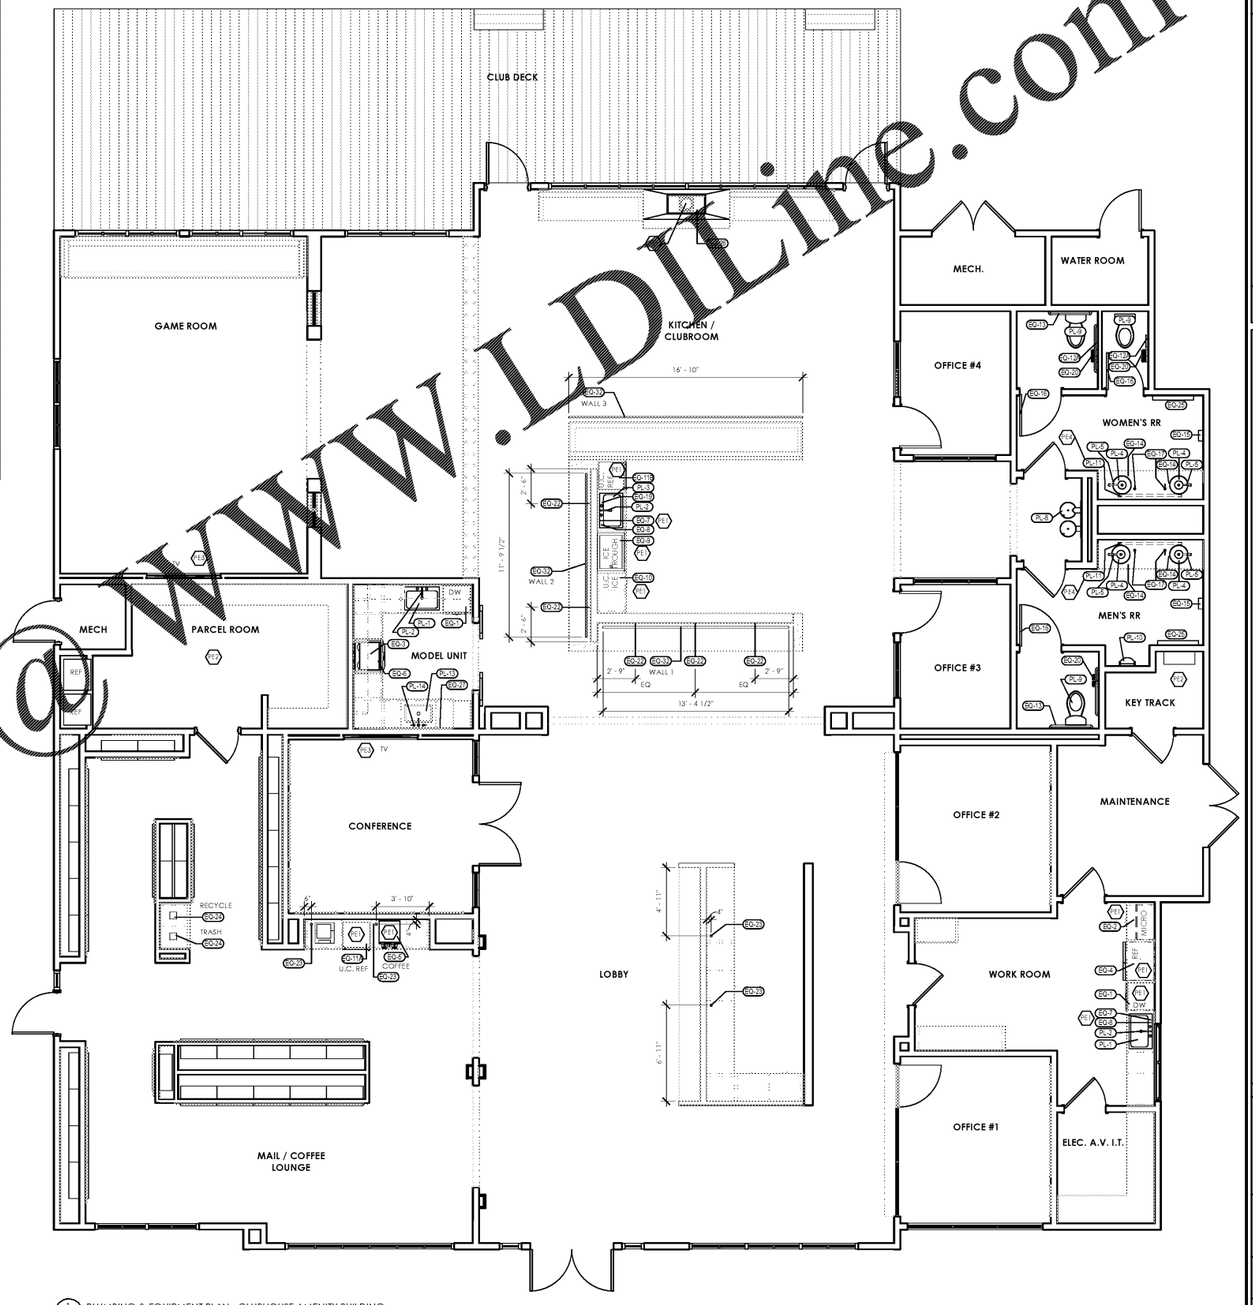

1 PLUMBING & EQUIPMENT PLAN - CLUBHOUSE AMENITY BUILDING
ID-4.0 1/4" = 1'-0"

PLUMBING AND EQUIPMENT GENERAL NOTES

1. SEE PLUMBING DRAWINGS FOR MORE INFORMATION.
2. WRAP AND INSULATE ALL EXPOSED PIPES TO MEET CODE.

KEY NOTES- PLUMBING & EQUIPMENT PLAN

PE1	VERIFY WITH MANUFACTURER POWER / DATA REQUIRMENTS OF EQUIPMENT.
PE2	VERIFY WITH OWNER SPECIFICATION OF OWNER PROVIDED KEYTRACK SYSTEM, PARCEL ROOM EQUIPMENT, AND PARCEL ROOM REFRIGERATORS.
PE3	VERIFY WITH OWNER SIZE SPECIFICATIONS OF OWNER PROVIDED TVS.
PE4	LINEAR FLOOR DRAINS TO BE INSTALLED UNDERNEATH RESTROOM VANITIES IN SPECIFIED AREAS. LINEAR FLOOR DRAIN SPECIFIED IN PLUMBING SCHEDULE.
PE5	LINEAR FLOOR DRAINS TO BE INSTALLED IN PET SHOWERS IN SPECIFIED LOCATIONS. SHOWER BEDS TO BE SLOPED TO DRAIN. SEE SECTIONS FOR DETAILS. LINEAR FLOOR DRAINS SPECIFIED IN PLUMBING SCHEDULE.
PE6	DEFER TO MEP DRAWINGS FOR EXACT LOCATIONS OF FLOOR DRAINS IN FITNESS AMENITY CORRIDOR, FITNESS RESTROOMS, AND PET SPA. SQUARE FLOOR DRAIN SPECIFIED IN PLUMBING SCHEDULE.
PE7	SEE ELEVATIONS AND SECTIONS FOR FIREPLACE BUILD-OUT/INSTALLATION DETAILS. VERIFY WITH MANUFACTURER VENTING REQUIREMENTS FOR FIREPLACE.

Order Plans @ WWW.LDLine.com

CROSBY DESIGN GROUP
Crosby Design Group
Interior Design Firm
1440 Dutch Valley Place
Suite 755
Atlanta, Georgia 30324
404.872.9777 tel
www.crosbydesigngroup.com

HISTORY	
10.04.2019	DESIGN DEVELOPMENT SET
TBD	PERMIT SET

REVISIONS	

© COPYRIGHT 2012 CROSBY DESIGN GROUP
THIS DRAWING IS THE PROPERTY OF THE INTERIOR DESIGNER AND MAY NOT BE REPRODUCED OR USED WITHOUT HIS WRITTEN PERMISSION

FOUNDRY33
CHATTANOOGA, TN

DATE 05/01/2020

FOUNDRY33

SHEET TITLE
PLUMBING FIXTURE & EQUIPMENT PLAN - CLUBHOUSE AMENITY BUILDING

SHEET NO.
ID-4.0

☐ NOT ISSUED FOR CONSTRUCTION
■ ISSUED FOR CONSTRUCTION

5/1/2020 3:53:35 PM