SCHEDULE-UNIT & CORRIDOR FINISH

KEY	DESCRIPTION	MANUFACTURER	STYLE	SIZE	COLOR	FINISH	LOCATION	MATERIAL COST	CONTACT
CORRIDOR									
CDPT-1	FIELD WALL PAINT / CEILINGS	SHERWIN WILLIAMS	EMERALD INTERIOR ACRYLIC LATEX		SW 7647 FIRST STAR	FLAT	CORRIDOR CEILINGS / MAIN CORRIDOR WALLS		MATTHEW HEALD 404.323.2263
CDPT-2	TRIM/DOOR PAINT	SHERWIN WILLIAMS	EMERALD URETHANE TRIM ENAMEL		SW 6992 INKWELL	SEMI-GLOSS	CORRIDOR TRIM / DOORS		MATTHEW HEALD 404.323.2263
CDPT-3	ACCENT WALL PAINT	SHERWIN WILLIAMS	EMERALD INTERIOR ACRYLIC LATEX		SW 6206 OYSTER BAY	FLAT	CORRIDOR RECESSED WALLS AT UNIT ENTRIES [REFERENCE ARCHITECTURAL DRAWINGS FOR LOCATIONS]		MATTHEW HEALD 404.323.2263
CDCPT-1	CARPET TILE (EVERY OTHER FLOOR)	TBD	TBD	TBD	TBD		CORRIDORS - INSTALLED VERTICALLY IN THE DIRECTION OF TRAFFIC FLOW [ASHLAR INSTALLATION PREFERRED]		TBD
CDCPT-2	CARPET TILE (EVERY OTHER FLOOR)	TBD	TBD	TBD	TBD		CORRIDORS - INSTALLED VERTICALLY IN THE DIRECTION OF TRAFFIC FLOW [ASHLAR INSTALLATION PREFERRED]		TBD
CDB-1	WOOD BASE	PER GC	PAINT GRADE 1X6 SQUARE WOOD BASE	3/4"X5 1/4"	CDPT-2	PAINT GRADE WOOD	CORRIDOR BASE THROUGHOUT		
UNIT SCHEME 1									
UB-1	WOOD BASE	PER GC	PAINT GRADE 1X6 SQUARE WOOD BASE	3/4"X5 1/4"	UPT-2	PAINT GRADE WOOD	THROUGHOUT		
UCAB-1	CABINET	ARAUCO / FABRICATOR PER GC	PR5M / SF239 STORM / SHAKER STYLE DOOR		STORM	SUEDE	KITCHEN & BATHROOMS	$1.50 - $1.80 / SF	[MATERIAL] JONNIE HANKS 770.313.0606
UWT-1	WALL TILE	MSI	3" X 6" INVERTED BEVEL	3" X 6"	WHITE	GLOSSY / GROUT: BOSTIK H152 WHITE	KITCHEN BACKSPLASH	$1.68 / SF	DENISE LAMACHE 470.378.6840
USS-1	GRANITE	LEVANTINA	ANDINO WHITE	3CM IN KITCHEN / 2CM IN BATHROOMS	ANDINO WHITE	POLISHED	KITCHEN & BATHROOMS	(2CM) $8.95 / SF (3CM) $10.50 / SF	NOAH KIMBERLAIN 678.315.0737
ULVT-1	LUXURY VINYL PLANK	EVERSTEP FLOORING	SOUND SOLUTION / 12 MIL WEAR LAYER / GLUE DOWN	6" X 48"	PALMETTO		THROUGHOUT	$1.00 / SF	CHASE MILLER 706.280.6999
UPT-1	CEILING/WALL PAINT	SHERWIN WILLIAMS	EMERALD INTERIOR ACRYLIC LATEX		SW 7647 FIRST STAR	FLAT	THROUGHOUT		RACHEL M. MOELLER 470.330.3460
UPT-2	TRIM PAINT	SHERWIN WILLIAMS	EMERALD URETHANE TRIM ENAMEL		SW 7647 FIRST STAR	SEMI-GLOSS	THROUGHOUT		RACHEL M. MOELLER 470.330.3460
UPT-3	ENTRY DOOR PAINT	SHERWIN WILLIAMS	EMERALD URETHANE TRIM ENAMEL		SW 6992 INKWELL	SEMI-GLOSS	UNIT ENTRY DOORS		RACHEL M. MOELLER 470.330.3460
UNIT SCHEME 2									
UB-1	WOOD BASE	PER GC	PAINT GRADE 1X6 SQUARE WOOD BASE	3/4"X5 1/4"	UPT-2	PAINT GRADE WOOD	THROUGHOUT		
UCAB-1	CABINET	ARAUCO / FABRICATOR PER GC	PR5M / SF208 FOLKSTONE / SHAKER STYLE DOOR		FOLKSTONE	SUEDE	KITCHEN & BATHROOMS	$1.50 - $1.80 / SF	[MATERIAL] JONNIE HANKS 770.313.0606
UWT-1	WALL TILE	MSI	3" X 6" INVERTED BEVEL	3" X 6"	WHITE	GLOSSY / GROUT: BOSTIK H152 WHITE	KITCHEN BACKSPLASH	$1.68 / SF	DENISE LAMACHE 470.378.6840
USS-1	GRANITE	LEVANTINA	ANDINO WHITE	3CM IN KITCHEN / 2CM IN BATHROOMS	ANDINO WHITE	POLISHED	KITCHEN & BATHROOMS	(2CM) $8.95 / SF (3CM) $10.50 / SF	NOAH KIMBERLAIN 678.315.0737
ULVT-2	LUXURY VINYL PLANK	EVERSTEP FLOORING	SOUND SOLUTION / 12 MIL WEAR LAYER / GLUE DOWN	6" X 48"	WINTER TAUPE		THROUGHOUT	$1.00 / SF	CHASE MILLER 706.280.6999
UPT-1	CEILING/WALL PAINT	SHERWIN WILLIAMS	EMERALD INTERIOR ACRYLIC LATEX		SW 7647 FIRST STAR	FLAT	THROUGHOUT		RACHEL M. MOELLER 470.330.3460
UPT-2	TRIM PAINT	SHERWIN WILLIAMS	EMERALD URETHANE TRIM ENAMEL		SW 7647 FIRST STAR	SEMI-GLOSS	THROUGHOUT		RACHEL M. MOELLER 470.330.3460
UPT-3	ENTRY DOOR PAINT	SHERWIN WILLIAMS	EMERALD URETHANE TRIM ENAMEL		SW 6992 INKWELL	SEMI-GLOSS	UNIT ENTRY DOORS		RACHEL M. MOELLER 470.330.3460

SCHEDULE-UNIT & CORRIDOR LIGHTING

KEY	DESCRIPTION	MANUFACTURER	STYLE/MODEL #	LAMP TYPE	FINISH	LOCATION	CONTACT
CORRIDOR							
C-D-A	GLIMPSE SURFACE MOUNTED FIXTURE	LIGHTING SCIENCE OR EQ	GLPG WW WH	LED 3000K	WHITE	THROUGHOUT	
C-D-B	UNIT ENTRY SCONCE	HINKLEY LIGHTING	51152HB / FACET / MEDIUM LED VANITY SCONCE / 26"W X 5"H X 4"D	(2) EL2616WZW1 INTEGRATED LED 3000K	HERITAGE BRASS / ETCHED GLASS	BESIDE EACH UNIT ENTRY DOOR / MOUNTED AT 66" A.F.F.	
UNITS							
U-A	GLIMPSE SURFACE MOUNTED FIXTURE	LIGHTING SCIENCE OR EQ	GLPG WW WH	LED 3000K	WHITE	THROUGHOUT	
U-B	ISLAND PENDANT	INNOVATIONS LIGHTING	2015-SN-G222 / SENECA FALLS PENDANT / 12"H X 9.5"W	100W MEDIUM BASE LED BULB 3000K	BRUSHED SATIN NICKEL	KITCHEN	
U-C	VANITY LIGHT	TBD	TBD	TBD	BRUSHED NICKEL	BATHROOM	
U-D	FAN	CASK INDUSTRIES	CF104BN / 52" CEILING FAN / 4 BLADE / DOME	E26 LED BULBS 3000K	BRUSHED NICKEL	BEDROOM	
U-E	LARGE LED PUCK LIGHT	[OWNER DIRECTED] - JUNO LIGHTING	[OWNER DIRECTED] - 11"W INTEGRATED LED FLUSH MOUNT CEILING FIXTURE WITH DIFFUSER LENS / JSF 11IN 13LM 30K 90CRI 120 FRPC WH M6	LED 3000K	MATTE WHITE	LIVING ROOM	

SCHEDULE-UNIT EQUIPMENT

KEY	DESCRIPTION	MANUFACTURER	STYLE/MODEL #	SIZE	FINISH
UEQ-1	REFRIGERATOR	WHIRLPOOL	WRT311FZDM / 20.5 CU.FT. TOP FREEZER REFRIGERATOR	32.75"W X 30.63"D X 65.5"H	MONOCHROMATIC STAINLESS STEEL
UEQ-2A	RANGE (NON-ADA)	WHIRLPOOL	WFE505DHS / 5.3 CU.FT. FREESTANDING ELECTRIC RANGE W/ 5 ELEMENTS	47 7/8"H X 29 7/8"W X 27 3/4"D	
UEQ-2B	RANGE (ADA	WHIRLPOOL	WEES105AQS / 4.8 CU.FT. GUIDED ELECTRIC FRONT CONTROL RANGE W/ EASY WIPE CERAMIC GLASS COOK TOP	34"H X 29 7/8"W X 29 1/4"D	
UEQ-3	MICRO/HOOD COMBO	WHIRLPOOL	WMH31017HS / 1.7 CU.FT. MICROWAVE HOOD COMBINATION W/ ELECTRIC HOOD CONTROLS	17 1/8"H X 29 15/16"W X 15 9/16"D	
UEQ-4	RANGE HOOD [ADA]	WHIRLPOOL	UXT4130ADS / 30" RANGE HOOD W/ THE FIT SYSTEM	4 15/16"H X 29 15/16"W X 18 5/8"D	
UEQ-5	COUNTERTOP MICRO [ADA]	WHIRLPOOL	WMC30516HZ / 1.6 CU.FT. COUNTERTOP MICROWAVE W/ 1,200W COOKING POWER	13"H X 21 3/4"W X 17 1/4"D	FINGERPRINT RESISTANT STAINLESS STEEL
UEQ-6	DISHWASHER	WHIRLPOOL	WDT730PAHZ / DISHWASHER WITH FAN DRY	24 1/2"D X 34 1/2"H X 23 7/8"W	FINGERPRINT RESISTANT STAINLESS STEEL
UEQ-7	DISPOSAL	WHIRLPOOL	1/3 HP IN-SINK DISPOSER	11 3/8"H X 6 15/16"W	
UEQ-8	STACKED LAUNDRY CENTER	WHIRLPOOL	WET4027HW / 3.5 CU.FT. ELECTRIC STACKED LAUNDRY CENTER 9 WASH CYCLES & AUTODRY	32 7/16"D X 75 1/2"H X 27 1/4"W	WHITE
UEQ-9	DRYER [ADA]	WHIRLPOOL	WED5620HW / 7.4 CU.FT. FRONT LOAD ELECTRIC DRYER W/ INTUITIVE TOUCH CONTROLS	38 3/4"H X 27"W X 31"D	WHITE
UEQ-10	WASHER [ADA]	WHIRLPOOL	WFW5620HW / 4.5 CU.FT. CLOSET DEPTH FRONT LOAD WASHER AND GO DISPOSER	27"W X 31 9/16"D	WHITE
UEQ-11	24" TOWEL BAR	MOEN	PS1248N / MOEN CONTEMPORARY 24" TOWEL BAR	BRUSHED NICKEL	BATHROOM
UEQ-12	TOILET PAPER HOLDER	MOEN	PS0508N / MOEN CONTEMPORARY PAPER HOLDER	BRUSHED NICKEL	BATHROOM

SCHEDULE-UNIT PLUMBING FIXTURES

KEY	DESCRIPTION	MANUFACTURER	STYLE/MODEL #	FINISH	LOCATION
UPL-1	SINK	HYDROPRO OR EQ.	S5SUSB31189 / UNDERMOUNT 31 1/2" X 18" X 9" GAUGE STAINLESS STEEL SINK / SINGLE BOWL	STAINLESS STEEL	KITCHEN
UPL-2	FAUCET	PFISTER	F-0529-6LMS / LIMA 1-HANDLE PULL-DOWN FAUCET (NO SOAP DISPENSER) / 1 HOLE CONFIGURATION	STAINLESS STEEL	KITCHEN
UPL-3	TOILET	PROFLO	PF1301WH / ELONGATED HET BOWL, WHITE / 1.28 GPM TANK	WHITE	BATHROOM
UPL-4	TOILET SEAT	PROFLO	PFTSE2000WH / ELONGATED PLASTIC TOILET SEAT, WHITE	WHITE	BATHROOM
UPL-5	SINK	HYDROPRO OR EQ.	H49202 HPRU2114 / WHITE RECTANGULAR UNDERMOUNT LAVATORY SINK / 21" X 14.5" X 8"	WHITE	BATHROOM
UPL-6	FAUCET	PFISTER	LF-049-MCKK / MASEY 2-HANDLE 8" WIDESPREAD BATHROOM FAUCET	BRUSHED NICKEL	BATHROOM
UPL-7	TUB/SHOWER KIT	PFISTER	BPB-WS2-MCSK / MASEY 1-HANDLE TUB & SHOWER FAUCET	BRUSHED NICKEL	BATHROOM
UPL-8	TUB	PROFLO	PFB1676WH [RIGHT-SIDE DRAIN] / PFB1676WH [LEFT-SIDE DRAIN] / 60" X 30" ENAMELED STEEL SOAKING BATHTUB - THREE WALL ALCOVE INSTALLATION / 16 5/8"H X 30"W X 60"L	WHITE	BATHROOM
UPL-9	TUB/SHOWER CAST MARBLE PANELS	INTERNATIONAL MARBLE INDUSTRIES	3" X 6" SUBWAY TILE WITH INTEGRAL BULLNOSE TRIM / REFER TO QUOTE #20191015TCR FOR ALL SPECIFICATIONS, QUANTITIES, AND SIZES	WHITE	BATHROOM
UPL-10	SHOWER BASE	INTERNATIONAL MARBLE INDUSTRIES	SB60X36-SSB-LC / 60" X 30" CENTER DRAIN SHOWER BASE	WHITE	BATHROOM
UPL-11	SHOWER ENCLOSURES	INTERNATIONAL MARBLE INDUSTRIES	SINGLE HINGED SHOWER GLASS DOOR WITH CUSTOM FIXED PANEL / REFERENCE ARCHITECTURAL DRAWINGS FOR SHOWER ENCLOSURE CONFIGURATIONS AND SIZES FOR EACH UNIT TYPE	BRUSHED NICKEL	BATHROOM

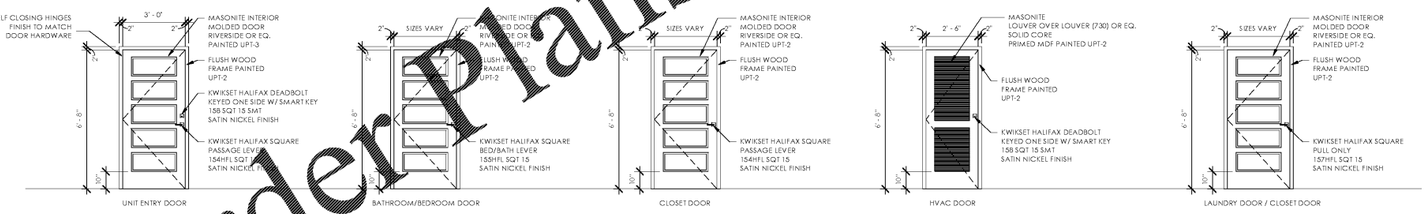

NOTE: ALL DOOR HARDWARE REQUIREMENTS TO BE CONFIRMED BY ARHCITECT. REFERENCE ARCHITECTURAL DRAWINGS FOR DETAILED UNIT DOOR SCHEDULE

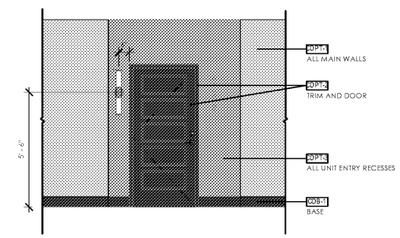

CORRIDOR RENDERING
3/8" = 1'-0"

UNIT PLAN GENERAL NOTES

1. PROVIDE 3/16" MIN. GROUT JOINT AT ALL TILE FLOORING AND WALL.
2. INSTALL ALL ELECTRICAL OUTLETS AT MILLWORK HORIZONTALLY 1 TILE COURSE ABOVE COUNTER TOP .
3. INSTALL USB ELECTRICAL COMBO OUTLETS AT BEDROOMS AT BED SIDE AND AT BATHROOMS VANITIES. OUTLET AT VANITY IS TO BE INSTALLED HORIZONALLY 1" ABOVE COUNTERTOP BACKSPLASH ON SIDE WALL.
4. REFERENCE ARCHITECTURAL AND ELECTRICAL DRAWINGS FOR UNIT LIGHTING AND ELECTRICAL PLANS AND INFORMATION.
5. ALL CABINETS TO BE FULL OVERLAY DOORS. UPPER CABINET DOORS TO EXTEND DOWN TO HIDE UNDER CABINET LIGHTING. UPPER CABINETS AT STANDARD UNIT KITCHEN ARE TO BE 42"H. ALL UPPER CABINETS ARE TO BE FINISHED WITH 6"H CROWN MOLDING AT CEILING.
6. ALL CABINET FILLERS, SKINS & INTERIOR BOXES TO MATCH CABINET DOOR FINISH AS NOTED IN FINISH SCHEDULE.
7. ALL CABINETS TO HAVE SOFT CLOSE DOOR AND DRAWER. DRAWERS TO BE ON METAL SLIDERS.

OrderPlans @ WWW.LDILine.com

CROSBY DESIGN GROUP

Crosby Design Group

Interior Design Firm

1440 Dutch Valley Place
Suite 755
Atlanta, Georgia 30324

404.872.9777 tel

www.crosbydesigngroup.com

HISTORY	
10.04.2019	DESIGN DEVELOPMENT SET
TBD	PERMIT SET

REVISIONS	

© COPYRIGHT 2012 CROSBY DESIGN GROUP

THIS DRAWING IS THE PROPERTY OF THE INTERIOR DESIGNER AND MAY NOT BE REPRODUCED OR USED WITHOUT HIS WRITTEN PERMISSION

FOUNDRY33
CHATTANOOGA, TN

DATE 05/01/2020

FOUNDRY33

SHEET TITLE
UNIT SCHEDULE

SHEET NO.
ID-6.0

☐ NOT ISSUED FOR CONSTRUCTION
■ ISSUED FOR CONSTRUCTION

5/1/2020 4:01:23 PM