## SCHEDULE- AMENITY MILLWORK FINISH

| KEY NAME | DESCRIPTION | MANUFACTURER | STYLE/MODEL # | COLOR/FINISH | LOCATION | COMMENTS | MATERIAL COST | CONTACT |
|---|---|---|---|---|---|---|---|---|
| CABINET | | | | | | | | |
| CAB-1 | SHAKER STYLE FULL OVERLAY CABINET | ARAUCO LAMINATE / FABRICATOR PER GC | PRISM / SF208 FOLKSTONE / SHAKER STYLE | FOLKSTONE / SUEDE | LEASING LOBBY RECPETION DESK / MODEL UNIT (UPPER CABS) / FITNESS / WORK ROOM | | $1.50 - $1.80 / SF | [MATERIAL] JONNIE HANKS 770.313.0606 |
| CAB-2 | SHAKER STYLE FULL OVERLAY CABINET | ARAUCO LAMINATE / FABRICATOR PER GC | PRISM / SF239 STORM / SHAKER STYLE | STORM / SUEDE | MAIL COFFEE BAR / MODEL UNIT (BASE CABS) | | $1.50 - $1.80 / SF | [MATERIAL] JONNIE HANKS 770.313.0606 |
| CAB-3 | SHAKER STYLE FULL OVERLAY CABINET | PER GC | CUSTOM PAINTED MELAMINE CABINET / SHAKER STYLE | PAINTED PT-5 (SEE WALL FINISH SCHEDULE) | KITCHEN | SUBMIT PAINTED CABINET SAMPLE FOR DESIGNER APPROVAL | | |
| CAB-4 | NOT USED (TO BE FF&E) | NOT USED | NOT USED | NOT USED | | | | |
| CAB-5 | CUSTOM BENCH AND BACK | PER GC | SEE ELEVATIONS AND SECTIONS FOR DESIGN INTENT | FINISHED WITH WD-9 (SEE WALL FINISH SCHEDULE) | KITCHEN | | | |
| CAB-6 | CUSTOM BENCH AND BACK | PER GC | PAINT GRADE WOOD / SEE ELEVATIONS FOR DESIGN INTENT | PAINTED PT-7 (SEE WALL FINISH SCHEDULE) | CLUBROOM | | | |
| CAB-7 | CUSTOM BENCH AND BACK | PER GC | STAIN GRADE WOOD / SEE ELEVATIONS FOR DESIGN INTENT | STAINED WS-1 | GAME ROOM | | | |
| CAB-8 | NOT USED | NOT USED | NOT USED | NOT USED | | | | |
| CAB-9 | FITNESS WALL CUBBIES | PER GC | STAIN GRADE WHITE OAK / SEE ELEVATIONS FOR DIMENSIONS AND DESIGN INTENT | STAINED WS-1 | FITNESS | | | |
| FABRIC | | | | | | | | |
| F-1 | FABRIC | UNITED FABRICS | LUSH | 66 PATINA | MAILROOM BENCH CUSHIONS | FF&E COST - SUPPLIED THROUGH CDG | UPHOLSTERED CUSHIONS IN FF&E / $36.95 PER YD | PATRICIA@GENTRYSTUDIO.NET |
| F-2 | FABRIC | UNITED FABRICS | LEO | 32 FEATHER | KITCHEN BANQUETTE CUSHIONS | FF&E COST - SUPPLIED THROUGH CDG | UPHOLSTERED CUSHIONS IN FF&E / $27.45 PER YD | PATRICIA@GENTRYSTUDIO.NET |
| F-3 | FABRIC | UNITED FABRICS | SORELLO | 65 NORI | GAME ROOM BANQUETTE CUSHIONS | FF&E COST - SUPPLIED THROUGH CDG | UPHOLSTERED CUSHIONS IN FF&E / $34.45 PER YD | PATRICIA@GENTRYSTUDIO.NET |

## SCHEDULE- AMENITY MILLWORK FINISH

| KEY NAME | DESCRIPTION | MANUFACTURER | STYLE/MODEL # | COLOR/FINISH | LOCATION | COMMENTS | MATERIAL COST | CONTACT |
|---|---|---|---|---|---|---|---|---|
| METAL/WOOD SUSPENDED SHELVING UNIT | | | | | | | | |
| MTL-4 | METAL/WOOD SUSPENDED SHELVING UNIT | LAMON LUTHER | 2" STEEL TUBE FRAME / SOLID ASH OPEN SHELVES / OUTERMOST PANELS (TOP AND SIDES) WRAPPED W/ STEEL PLATING | STEEL: GUNMETAL GRAY / SHELVES: SOLID ASH WOOD STAINED TO MATCH WS-1 | KITCHEN | PROJECT REFERENCE WITH MANUFACTURER: CHATTANOOGA SUSPENDED SHELVING | SHELVING UNIT (INCLUDES METAL PLATES): $7,150.00 DELIVERY TO CHATTANOOGA: $1,150.00 DELIVERY AND INSTALL ONSITE: $2,350.00 | KELSEY DANIELS 404.729.7058 |
| PLASTIC LAMINATE | | | | | | | | |
| LAM-2 | PLASTIC LAMINATE | WILSONART | PREMIUM LAMINATE / 8208K-16 | FAWN CYPRESS / CASUAL RUSTIC FINISH | FITNESS AMENITY RESTROOM VANITIES | | $2.00 / SF | DAVID MAY 770.527.2466 |
| LAM-3 | PLASTIC LAMINATE | WILSONART | PREMIUM LAMINATE / 7999K-12 | FELD ELM / SOFTGRAIN FINISH | CLUBHOUSE AMENITY RESTROOM VANITIES | | $2.00 / SF | DAVID MAY 770.527.2466 |
| SOLID SURFACE | | | | | | | | |
| SS-1 | QUARTZ | CAESARSTONE | 4011 / 3 CM | CLOUDBURST CONCRETE / MATTE | LEASING LOBBY RECEPTION DESK / FITNESS AMENITY RESTROOMS | MITER CORNERS OF WATERFALL EDGES | $29.95 / SF | LINDSEY CLARK 678.207.5900 |
| SS-2 | DEKTON | COSENTINO | INDUSTRIAL COLLECTION / 3CM | TRILIUM | MAIL COFFEE BAR | | $28.00 / SF | MELISSA KOSTENKO 470.388.9543 |
| SS-3 | QUARTZ | MSI | PREMIUM PLUS / 3 CM | WHITE | KITCHEN / CLUBHOUSE AMENITY RESTROOMS / FITNESS / PET SPA | MITER CORNERS OF EDGES AT CLUBHOUSE AMENITY RESTROOMS | $22.84 / SF | DENISE LAMACHE 470.378.6840 |
| SS-4 | GRANITE | LEVANTINA | ANDINO WHITE / 3 CM | ANDINO WHITE / POLISHED | MODEL UNIT | | $10.50 / SF | NOAH KIMBERLAIN 678.315.0737 |
| WOOD | | | | | | | | |
| WD-11 | REMOVED | REMOVED | REMOVED | REMOVED | REMOVED | | | |
| WD-12 | WOOD BLOCKS | BEECH CREEK TIMBER | 8" X 6" RECLAIMED WOOD BLOCKS | FINISH TBD BY DESIGNER WHEN ORDERING | KITCHEN ISLAND | SEE ELEVATIONS | | BEECH CREEK TIMBER 678.789.4577 |
| WOOD STAIN | | | | | | | | |
| WS-1 | WOOD STAIN | PER GC | PER GC | TO MATCH WDV-1 (SEE CEILING FINISH SCHEDULE) | | SUBMIT SAMPLE FOR DESIGNER APPROVAL | | |

### MILLWORK GENERAL NOTES

1. ALL MILLWORK SHALL COMPLY WITH PROVISIONS OF THE ARCHITECTURAL WOODWORK INSTITUTE (AWI) QUALITY STANDARDS, MOST RECENT EDITION. WORK SHALL BE PERFORMED IN THE HIGHEST GRADE APPLICABLE.
2. PROVIDE SHOP DRAWINGS FOR ALL MILLWORK AND CABINETRY BASED ON DRAWINGS AS WELL AS FIELD DIMENSIONS. PROVIDE SAMPLES OF FINISHES FOR APPROVAL PRIOR TO ORDERING AND/OR FABRICATION.
3. CABINET STYLE SHALL BE FLUSH OVERLAY, UNLESS NOTED OTHERWISE.
4. INSTALL STANDING AND RUNNING TRIM WITH MINIMUM NUMBER OF JOINTS POSSIBLE, USING FULL LENGTH PIECES. MITER CORNERS AND SCRIBE SMOOTH AT JAMBS. NO EXPOSED CUTS OR EDGES WILL BE ACCEPTABLE.
5. INSTALL MILLWORK PLUMBING LEVEL AND STRAIGHT, PROVIDE CONCEALED SHIMS AS REQUIRED WITH A MAXIMUM TOLERANCE OF 1/8" IN 8'-0" FOR PLUM AND LEVEL. SCRIBE AND CUT MILLWORK TO FIT ADJOINING CONSTRUCTION.
6. PROVIDE A FINISHED END PANEL AT ALL EXPOSED CABINET ENDS, UNLESS NOTED OTHERWISE.
7. MATERIAL GRAIN ON CABINETS, DRAWERS AND CABINET DOORS SHALL BE CONSISTENT AND RUN IN THE SAME DIRECTION.
8. JOINTS IN STONE/SOLID SURFACE COUNTERTOPS SHALL BE BUTT JOINTS WITH MINIMAL SEALANT EXPOSED.
9. HARDWARE SHALL COMPLY WITH ASTM F1277 AMERICAN NATIONAL STANDARD FOR CABINET HARDWARE. HINGES SHALL BE CONCEALED 2 PER LEAF AS NOTED IN MANUFACTURER'S SPECIFICATIONS. PROVIDE 1/4" DIAMETER RUBBER SILENCERS.
10. ALL CABINET DOORS AND DRAWERS WITH SOFT CLOSING. INTERIOR FINISH AND FILLERS TO MATCH ADJACENT FINISH. PROVIDE UPPER CABINET DOORS TO EXTEND DOWN TO HIDE UPPER CABINET.

### KEYNOTES- MILLWORK

| | |
|---|---|
| M1 | VERIFY ALL EQUIPMENT SIZES AND REQUIREMENTS PER SPECIFICATIONS. |
| | ALL CABINET HARDWARE IS TO BE RICHELIEU - CONTEMPORARY METAL PULL - 7462 - 8 13/16" - BRUSHED NICKEL. |
| M3 | MITER CORNERS OF WOOD PLANKS. |
| M4 | MITER EDGES OF SOLID SURFACE COUNTERTOP. |
| M5 | REFER TO ARCHITECTURAL DRAWINGS FOR SPECIFIED UNIT CABINET SECTION DETAILS |
| M6 | CLEAR INSIDE OF CABINET FOR SINK. |
| M7 | HYBRID BRACKETS TO BE CONCEALED IN DRYWALL FOR COUNTERTOP SUPPORT. |
| M8 | PROVIDE STEEL SUPPORT IN CEILING FOR SUSPENDED METAL/WOOD SHELVING UNIT TO SECURE INTO. |
| M9 | DEFER TO ARCHITECTURAL DRAWINGS FOR MAILBOX SPECIFICATIONS. MAILBOX FINISH TO BE BLACK. |
| M10 | VENT TO BE INSTALLED IN BACK OF FIREPLACE BUILD-OUT. VERIFY WITH MANUFACTURER ALL VENTING REQUIREMENTS. |
| M11 | PET SHOWERS TO SLOPE TO LINEAR DRAIN |
| M12 | FINISH ALL WT-17 WRAPPED WALL CORNERS WITH TR-1 (PET SPA) |




1 ELEVATION - YOGA/FITNESS ON DEMAND ENTRY
ID-7.6 3/8" = 1'-0"




2 ELEVATION - YOGA/SPIN/FITNESS ON DEMAND WITH DRYWALL
ID-7.6 3/8" = 1'-0"

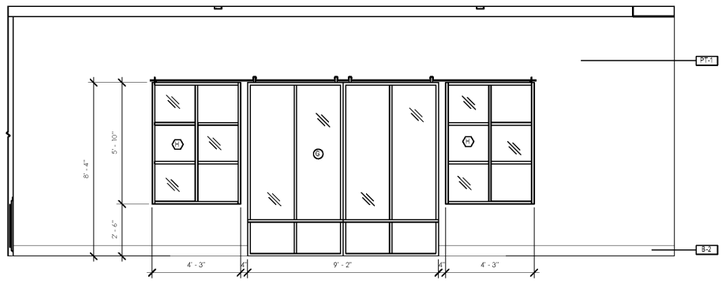


3 ELEVATION - PET SPA (A)
ID-7.6 3/8" = 1'-0"

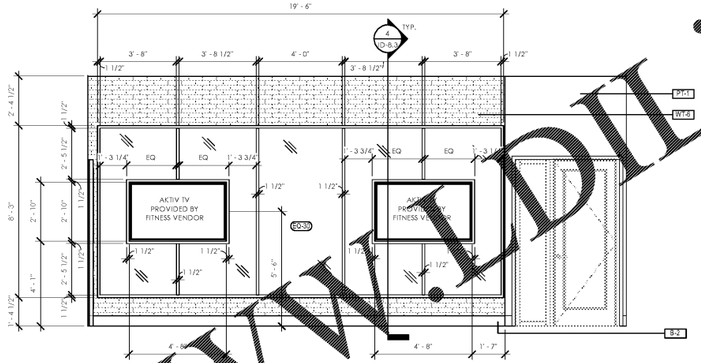


4 ELEVATION - PET SPA (B)
ID-7.6 3/8" = 1'-0"

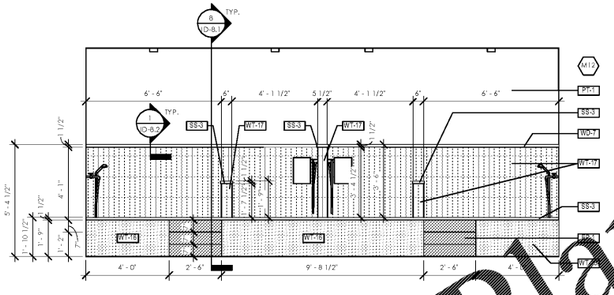


5 ELEVATION - PET SPA (C)
ID-7.6 3/8" = 1'-0"

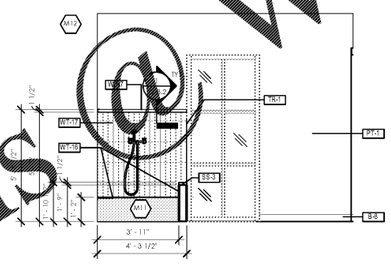


5A DETAIL - DOG MURAL ARTIST SKETCH
ID-7.5

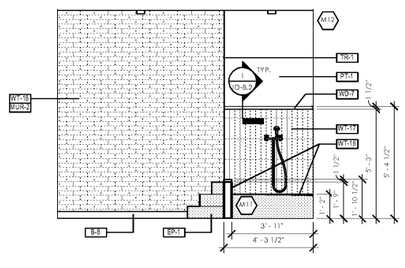


6 ELEVATION - PET SPA DRYER WALL (TYPICAL)
ID-7.6 3/8" = 1'-0"

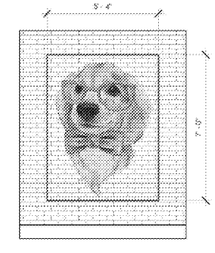


7 ELEVATION - PET SPA SHOWER PASS-THRU (TYPICAL)
ID-7.6 3/8" = 1'-0"

Order Plans @ www.DLine.com

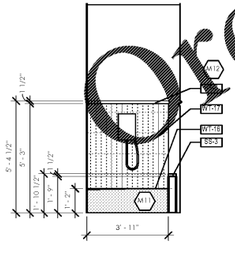CROSBY DESIGN GROUP
Crosby Design Group
Interior Design Firm
1440 Dutch Valley Place
Suite 755
Atlanta, Georgia 30324
404.872.9777 tel
www.crosbydesigngroup.com

| HISTORY | |
|---|---|
| 05.04.2019 | DESIGN DEVELOPMENT SET |
| TBD | PERMIT SET |
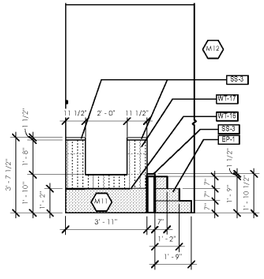
| REVISIONS | |
|---|---|

© COPYRIGHT 2012 CROSBY DESIGN GROUP
THIS DRAWING IS THE PROPERTY OF THE INTERIOR DESIGNER AND MAY NOT BE REPRODUCED OR USED WITHOUT HIS WRITTEN PERMISSION

FOUNDRY33
CHATTANOOGA, TN

DATE 05/01/2020

FOUNDRY33

SHEET TITLE
ELEVATION

SHEET NO.
ID-7.6

☐ NOT ISSUED FOR CONSTRUCTION
■ ISSUED FOR CONSTRUCTION

5/1/2020 4:54:38 PM