DOORS & WINDOWS SYMBOL LEGEND

(T) TEMPERED GLASS

DOOR HARDWARE GENERAL NOTES

1. HARDWARE AND DOOR REQUIREMENTS TO BE CONFIRMED BY ARCHITECT
2. FINISH OF ALL DOOR HARDWARE TO MATCH LEVER FINISH
3. SUBMIT FINISH SAMPLES OF ALL DOOR MATERIALS FOR DESIGNER APPROVAL
4. EGRESS HARDWARE TO BE SPECIFIED BY ARCHITECT. SUBMIT SPECIFICATIONS AND FINISHES FOR DESIGNER APPROVAL

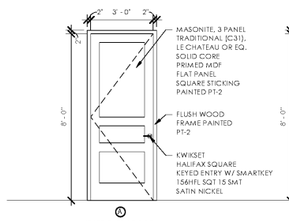

A KEYED ENTRY DOOR

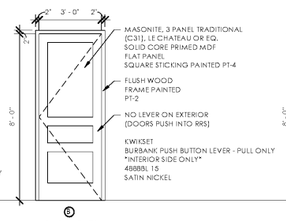

B CLUB AMENITY RESTROOM ENTRY DOOR

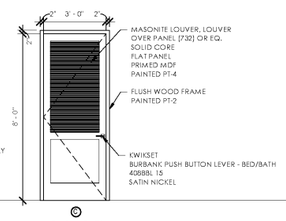

C CLUB AMENITY RESTROOM W.C. DOOR

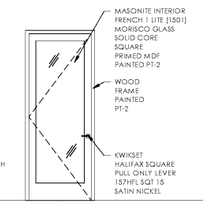

D PARCEL ROOM DOOR
PASSAGE LEVER W/ KEY FOB ENTRY ACCESS
(DEFER TO OWNER/MEP FOR CONTROL ACCESS SYSTEM SPECIFICATIONS AND REQUIREMENTS)

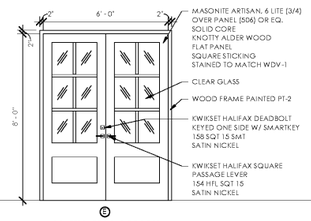

E CONFERENCE DOUBLE DOORS

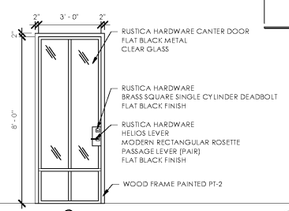

F MICRO OFFICE DOOR

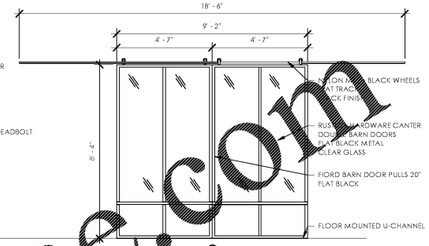

G YOGA/FITNESS ON DEMAND BARN DOORS

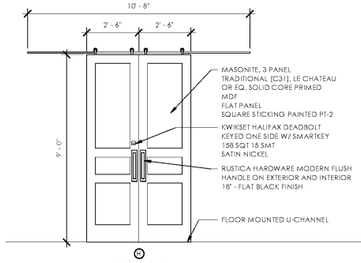

H MODEL UNIT ROOM BARN DOORS

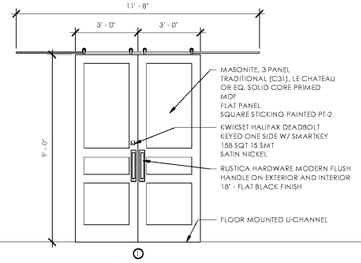

I YOGA/FITNESS ON DEMAND BARN DOORS

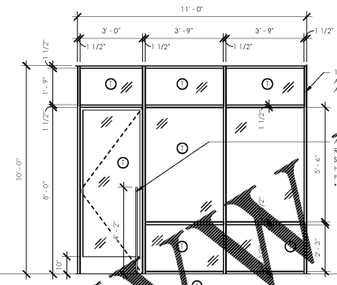

J CURTAINWALL METAL & GLASS STOREFRONT PANEL SYSTEM

AMENITY INTERIOR DOOR TYPES
3/8" = 1'-0"

NOTE: ALL DOOR HARDWARE REQUIREMENTS TO BE CONFIRMED BY ARHCITECT

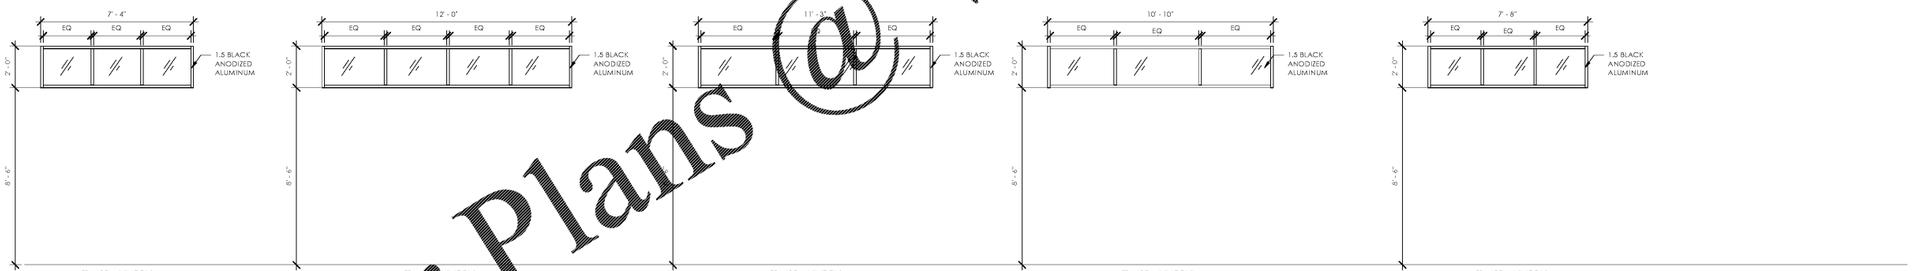

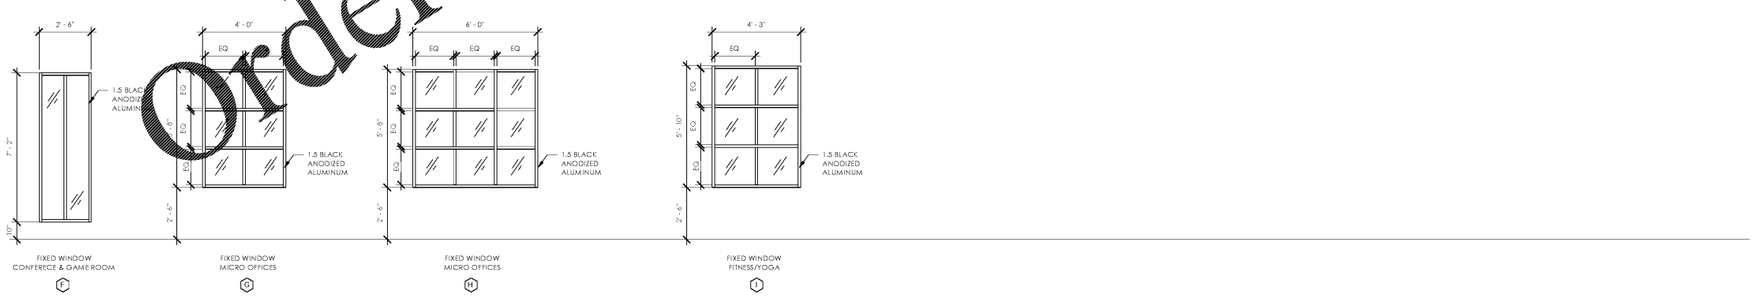

AMENITY INTERIOR WINDOW TYPES
3/8" = 1'-0"

Order Plans @ WWW.DILine.com

CROSBY DESIGN GROUP

Crosby Design Group

Interior Design Firm

1440 Dutch Valley Place
Suite 755
Atlanta, Georgia 30324

404.872.9777 tel

www.crosbydesigngroup.com

HISTORY	
02.04.2019	DESIGN DEVELOPMENT SET
TBD	PERMIT SET

REVISIONS	

© COPYRIGHT 2012 CROSBY DESIGN GROUP
THIS DRAWING IS THE PROPERTY OF THIS INTERIOR DESIGNER AND MAY NOT BE REPRODUCED OR USED WITHOUT HIS WRITTEN PERMISSION

FOUNDRY33
CHATTANOOGA, TN

DATE 05/01/2020

FOUNDRY33

SHEET TITLE
DOOR & WINDOW DETAILS

SHEET NO.
ID-10.0

☐ NOT ISSUED FOR CONSTRUCTION
■ ISSUED FOR CONSTRUCTION

6/17/2020 4:23:02 PM